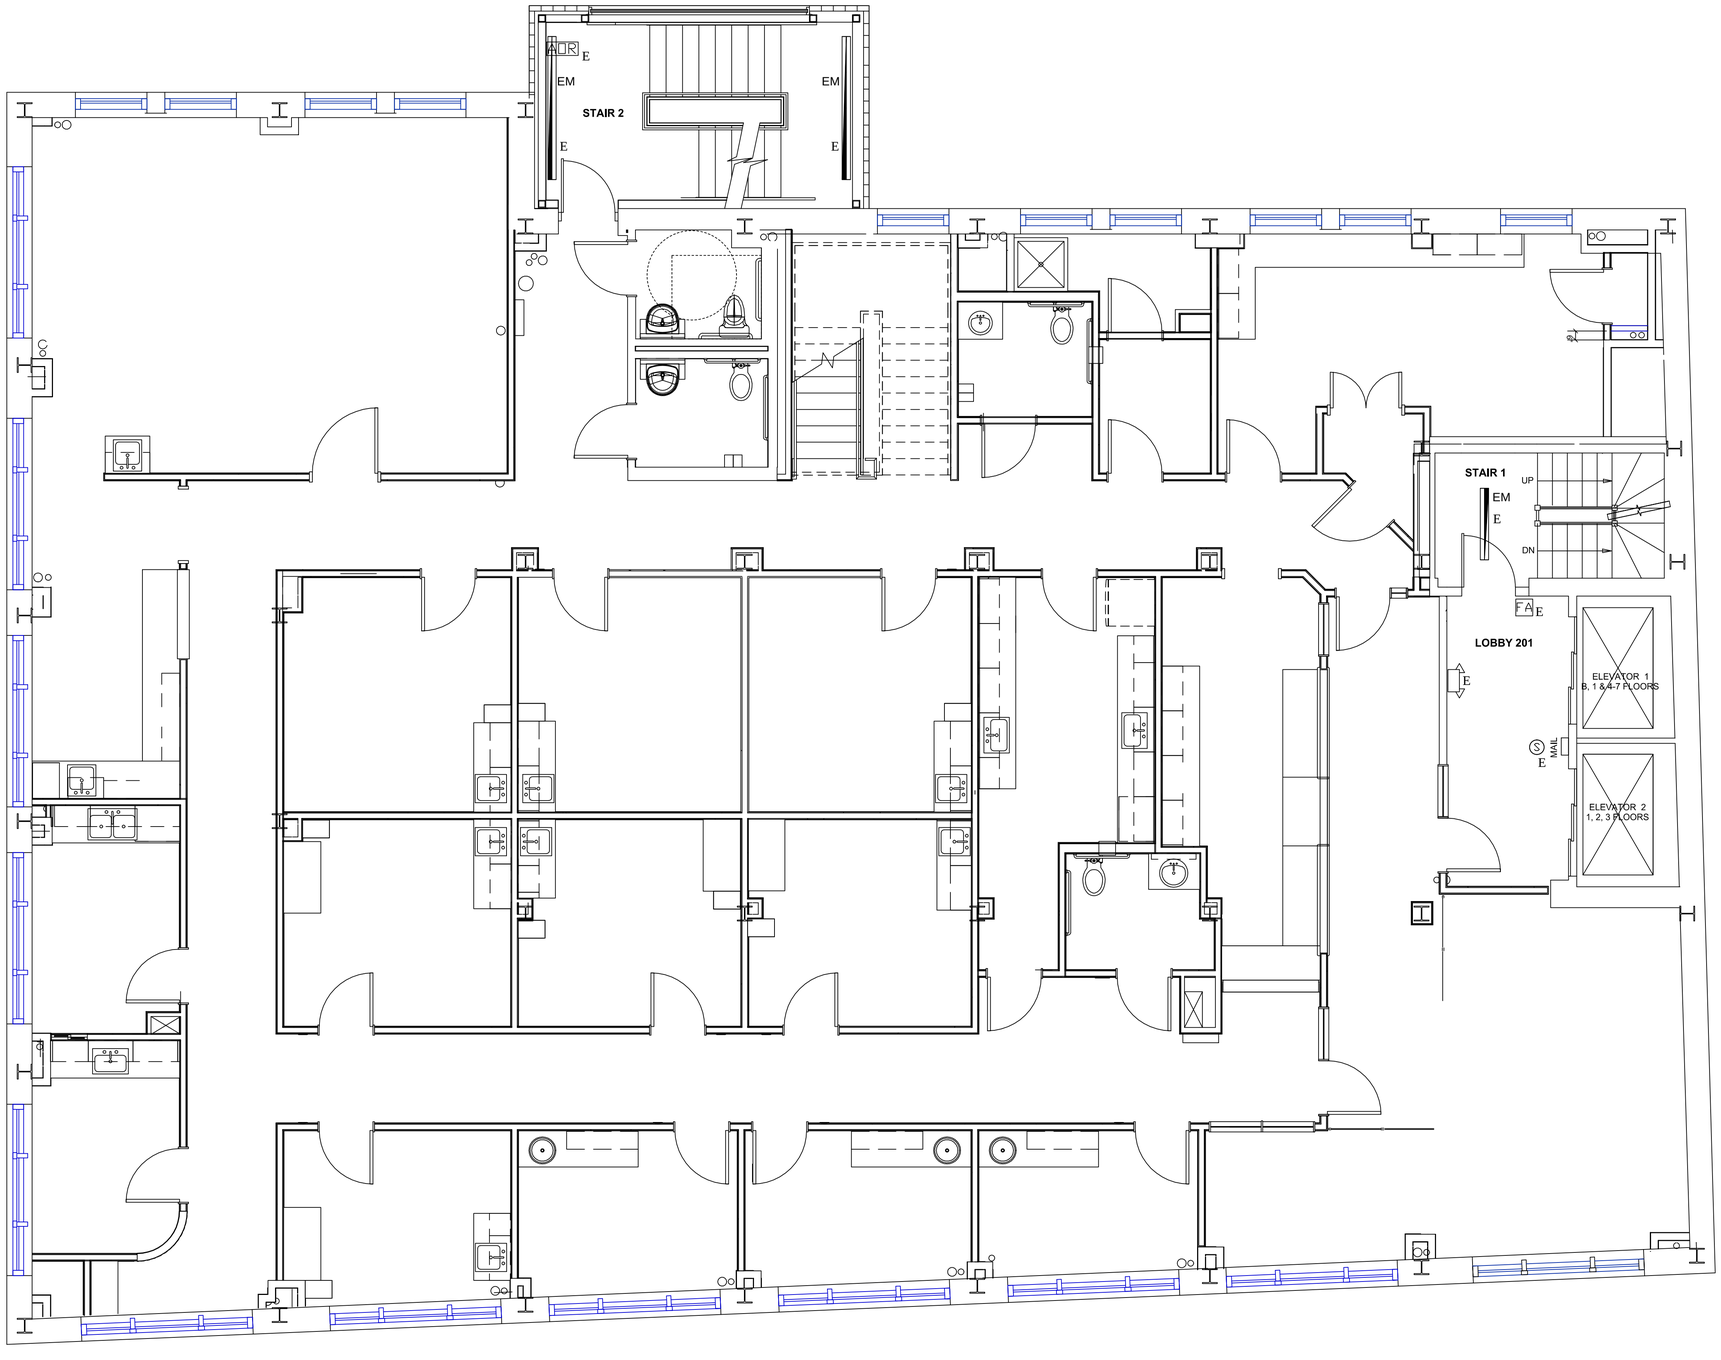

Fire Alarm Legend

- FA — System Pull Station
- HS — System Pull Horn Strobe
- MH — System Mini Horn
- S — System Strobe Only
- (S) — System Smoke
- (H) — System Heat
- FS — System Flow Switch
- TS — System Tamper Switch
- KB — Knox Box
- Ann. — Remote Annunciator
- AOR — Area Of Refuge Call Station
- AORP — Area Of Refuge Panel
- W — Indicates Wall Mount
- E — Indicates Existing Device
- (S) SS — 120v Single Station Smoke
- (S) (CO) SS — 120v Single Station Smoke CO Combo
- (S) SSV — 120v Single Station Audio Visual Smoke
- (CO) SSV — 120v Single Station Audio Visual CO
- V 120 — 120v Visual Only

Exit Emergency Legend

- Emergency Light
- Remote Emergency Head
- Exit Light
- Exit Emergency Combo
- E — Indicates Existing Fixture
- EM — Indicates Battery Back-Up Fixture

General Notes

No.	Revision/Issue	Date
1	Progress	12/1/15
2	Progress	12/9/15

Seabee Electric LLC
COMMERCIAL · INDUSTRIAL
84 Pleasant Hill Road
Scarborough, Maine 04074
(207) 883-5448

Project Name and Address

443 Congress St. Apartments

443 Congress Street
Portland, Maine

Sheet

LS - 3.2

2nd floor Life Safety

Scale

¼" = 1'