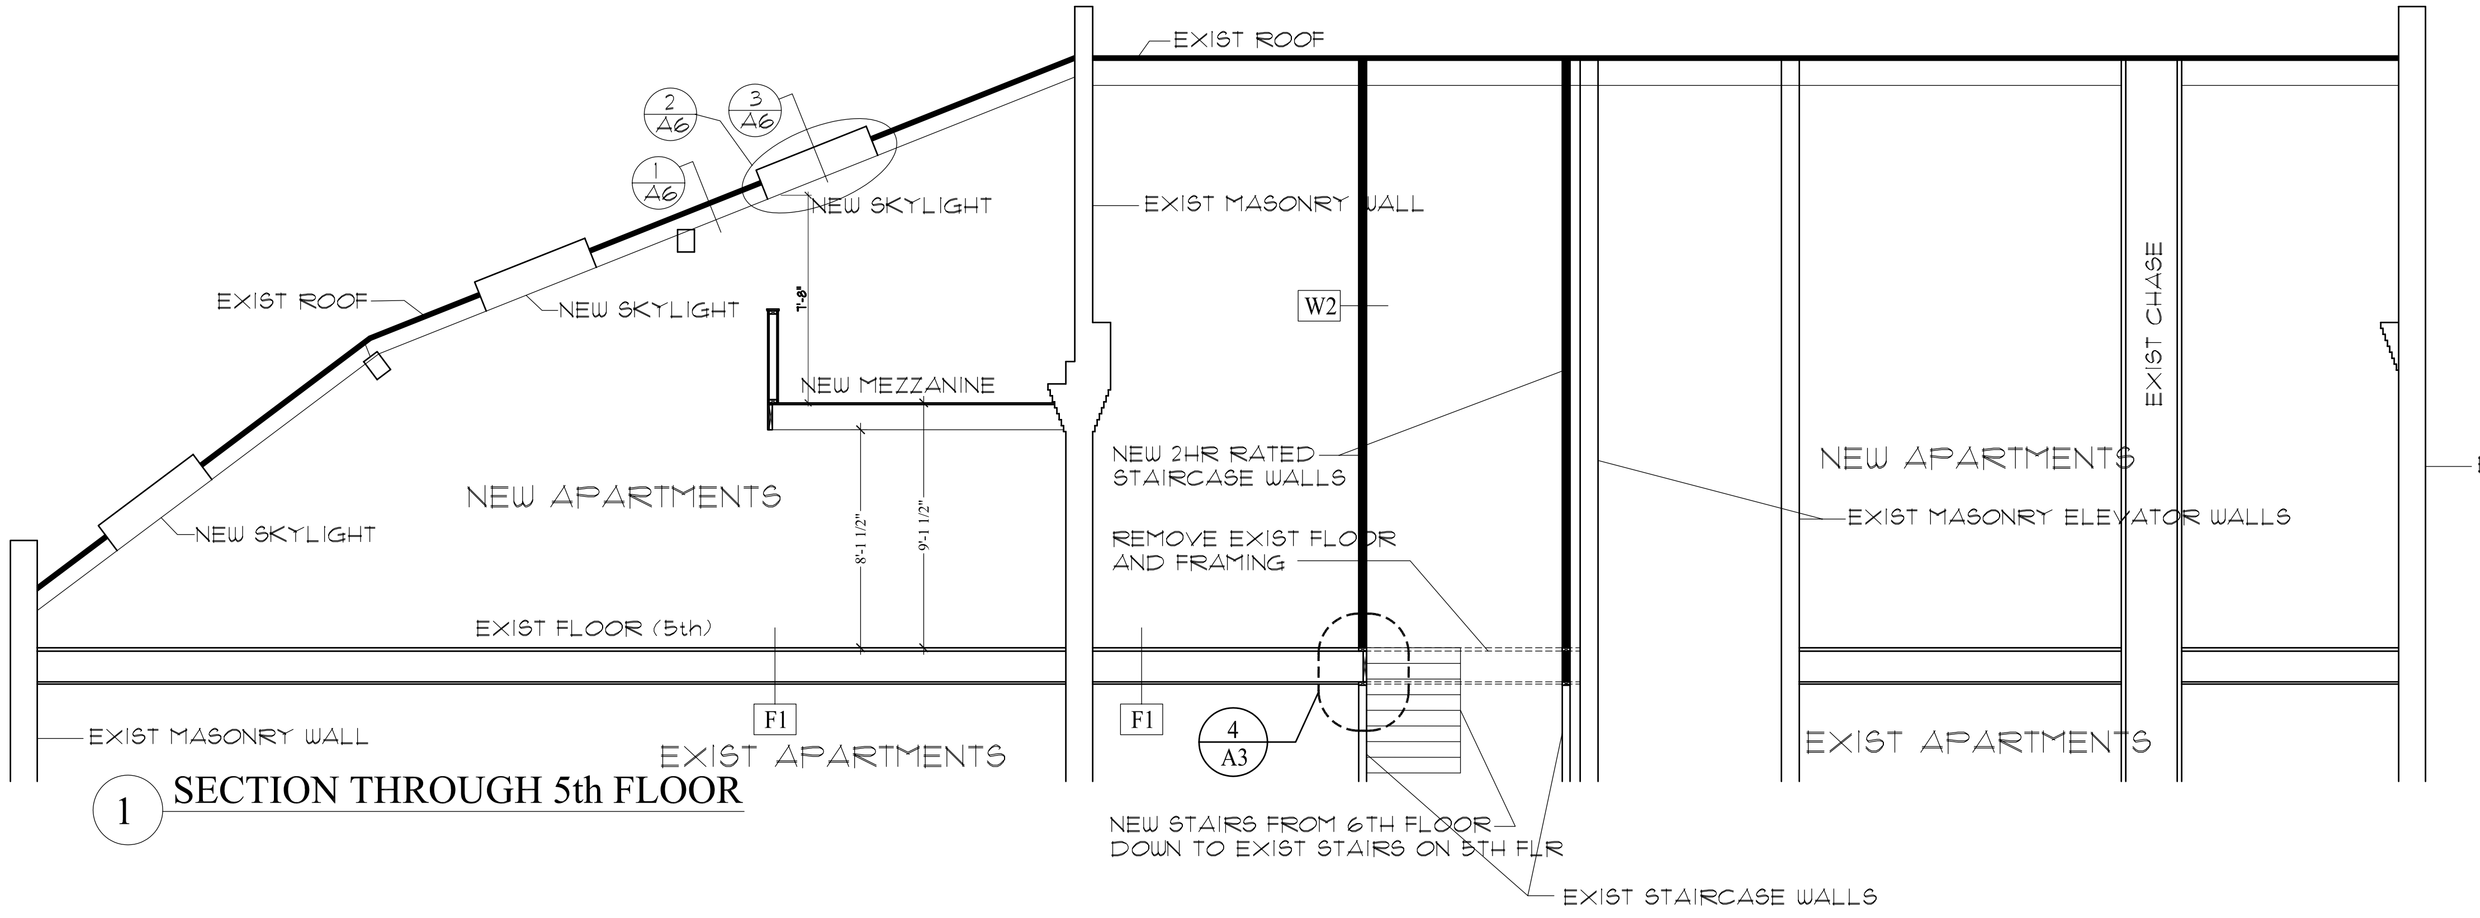

1 SECTION THROUGH 5th FLOOR

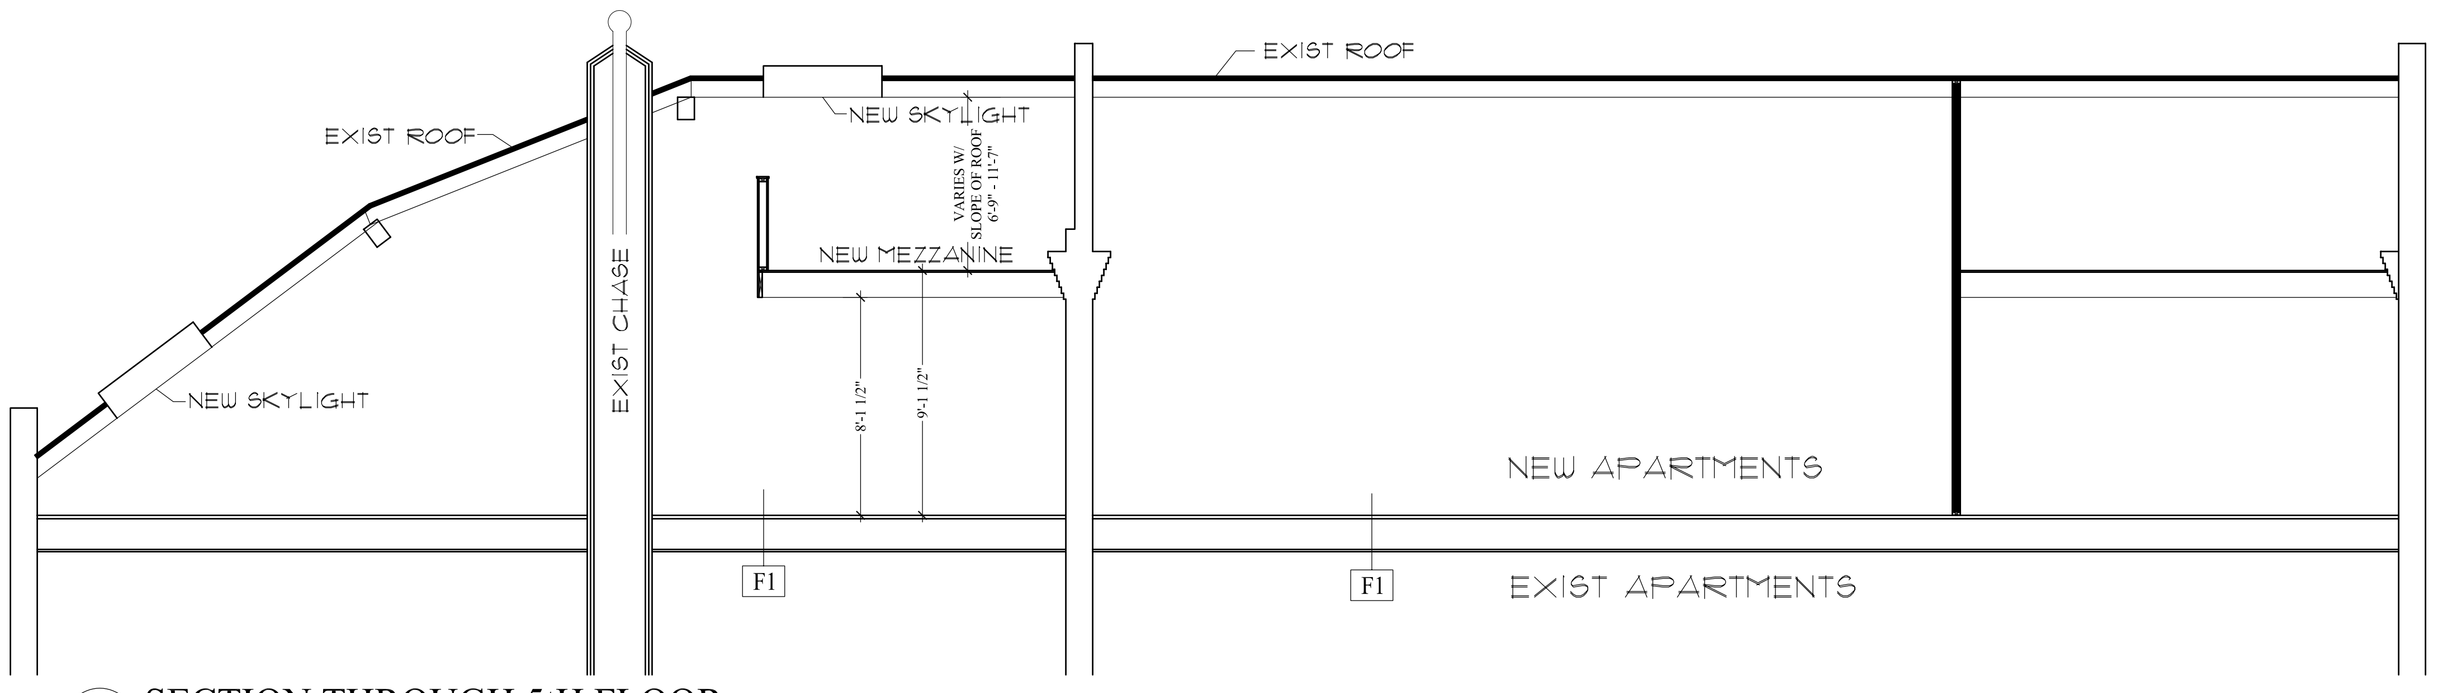

2 SECTION THROUGH 5tH FLOOR

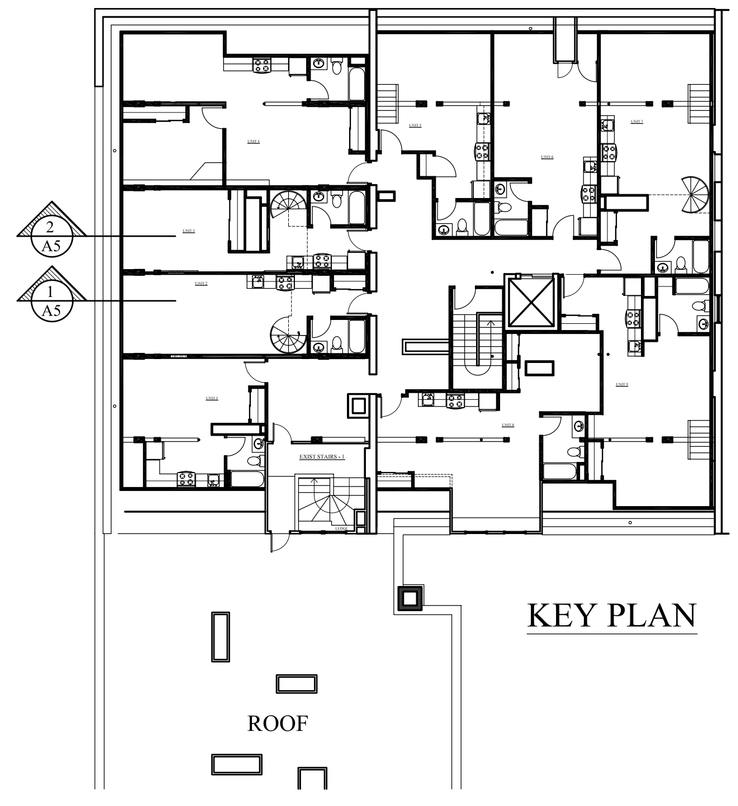

KEY PLAN

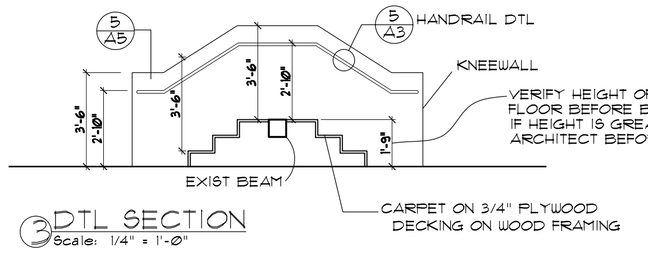

3 DTL SECTION
Scale: 1/4" = 1'-0"

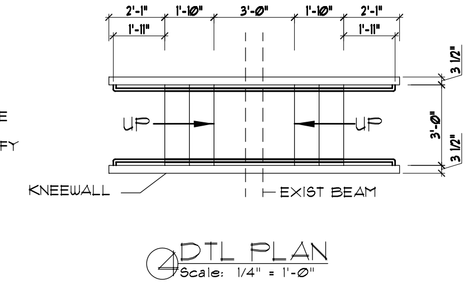

4 DTL PLAN
Scale: 1/4" = 1'-0"

TYPICAL STAIRS OVER TRUSSES

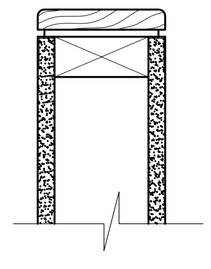

1x WOOD
CAP W/ EASED TOP EDGES

1/4" REVEAL PAINTED BLACK
J-BEAD

5 DETAIL

DOOR SCHEDULE

DOOR SCHEDULE									
DOOR #	LOCATION	SIZE WIDTH x HEIGHT x THICKNESS	DOOR TYPE	DOOR MATERIAL	THRESH	FRAME MATERIAL	LABLE	REMARKS
1	UNIT ENTRY	3'-0" X 6'-8" X 1 3/4"	A	OAK FACED 1¾" SOLID CORE WOOD DOOR	ALUM	MTL	20 MIN	DOOR ON SPRING HINGES
2	UNIT INTERIOR	2'-6" X 6'-8" X 1 3/8"	B	MOULDED		WOOD		
3	STAIR 1 & 2	3'-0" X 6'-8" X 1 3/4"	D	MTL		MTL	1½ HR	DOOR ON CLOSER
4	UNIT CLOSET	WIDTH VARIES - SEE PLAN (6'-8" x 12")	C	MOULDED		WOOD		

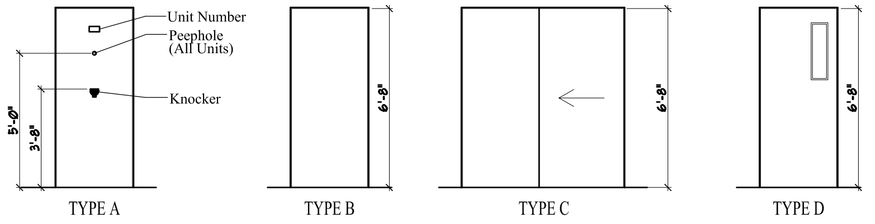

DOOR TYPES

OWNER:
METROPOLITAN APARTMENTS, LLC
C/O PORT PROPERTY MANAGEMENT
104 GRANT STREET
PORTLAND, ME 04101

ARCHETYPE, P.A.
ARCHITECTS
48 Union Wharf Portland, Maine 04101
(207) 772-6022 Fax (207) 772-4056

Project:
THE METROPOLITAN
439 CONGRESS ST
439 CONGRESS ST
PORTLAND, ME

Scale 1/4" = 1'-0"

Date 7/31/06

Revisions:

SECTIONS

A-5