T:\00_TFH Projects\0422_Chestnut Street\Construction Documents\a101-Floor Plans\safeplan\0422 - 09 Roof Plan-code.dwg, 2/28/2006 2:09:05 PM, HP DesignJet 750C Plus (E_A0).pc3

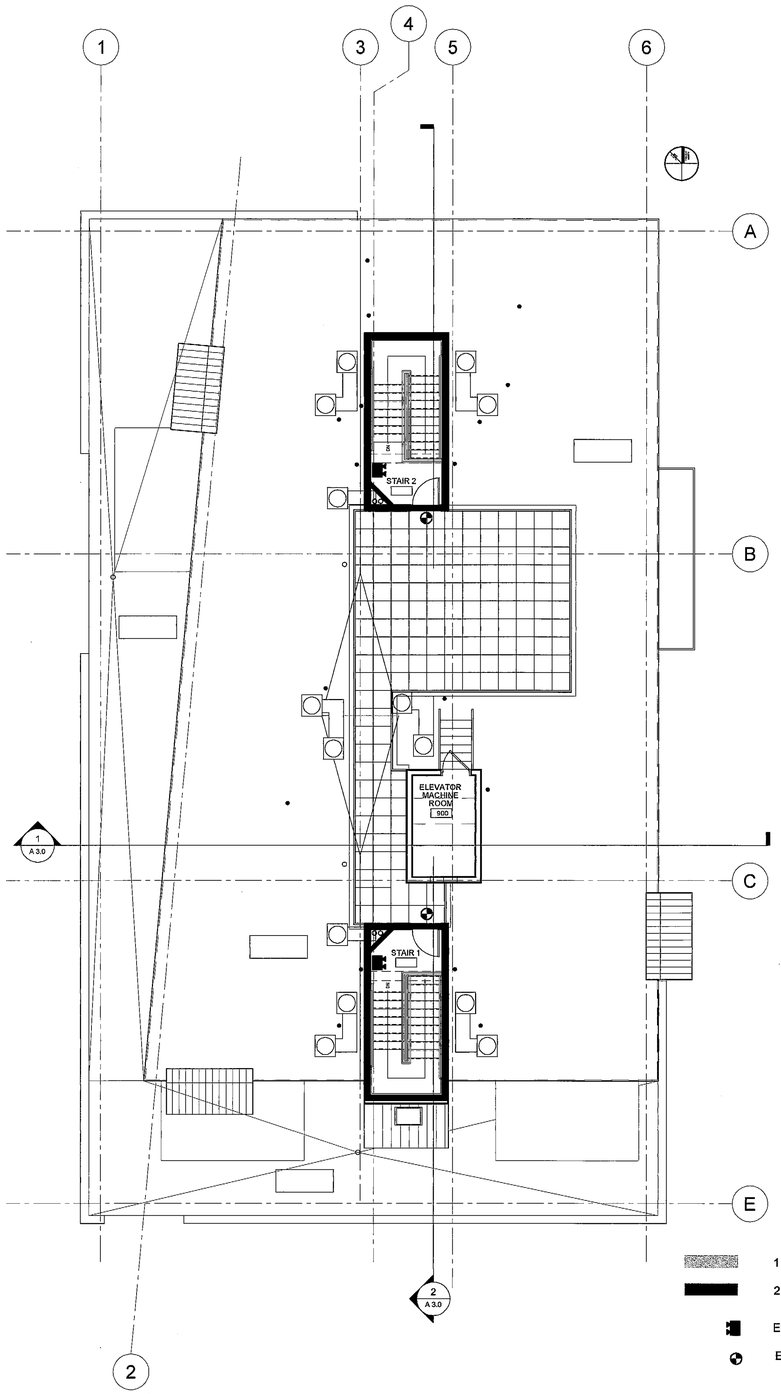


1 HOUR

2 HOUR

EMERGENCY LIGHT

EXIT SIGN

1 A1.5 ROOF PLAN LIFE SAFETY PLAN
1/8" = 1'-0"

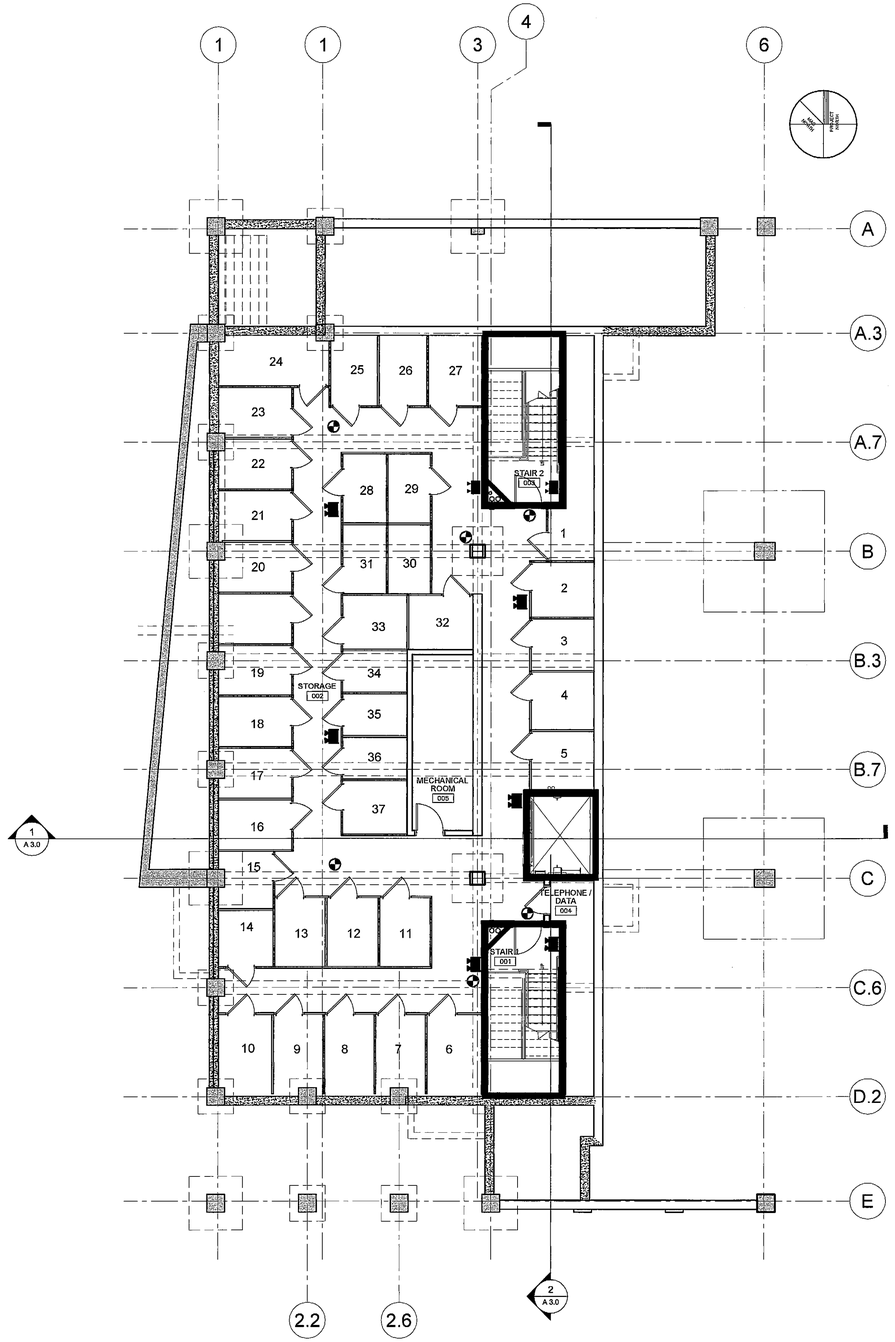


1 A1.5 BASEMENT PLAN LIFE SAFETY PLAN
1/8" = 1'-0"

REGISTERED ARCHITECT
T. SCOTT TEAS
No. 802
STATE OF MAINE

© 2005 TFH ARCHITECTS

# CHESTNUT STREET LOFTS

URBAN REVITALIZATION PROJECT
BY CHESTNUT STREET LLC.
PORTLAND, MAINE

TFH ARCHITECTS
100 COMMERCIAL STREET
PORTLAND MAINE 04101
TELEPHONE 207 775 6141
ARCHITECTURE PLANNING

CONSULTANTS:

**CIVIL:**
**Land Use Consultants**
996 Riverside Street
Portland, ME 04103
207-878-3313

**STRUCTURAL:**
**Structural Design Consulting**
22 Oakmont Drive
Old Orchard Beach, ME 04064
207-934-6038

**MECHANICAL:**
**Whitney Engineering**
10 Danforth Street
Portland, ME 04101
207-874-7449

**ELECTRICAL:**
**Bennett Engineering**
7 Bennett Road
Freeport, ME 04032
207-865-9475

REVISIONS:

2 100% CONSTRUCTION DOCUMENTS 02.24.06

| | |
|---|---|
| DATE: | 02.24.06 |
| PROJECT No. | 0422 |
| DRAWN BY: | RJS |
| CHECKED BY: | TST |
| SCALE: | AS NOTED |

SHEET TITLE:
ROOF PLAN
BASEMENT PLAN
LIFE SAFETY PLAN

G1.4