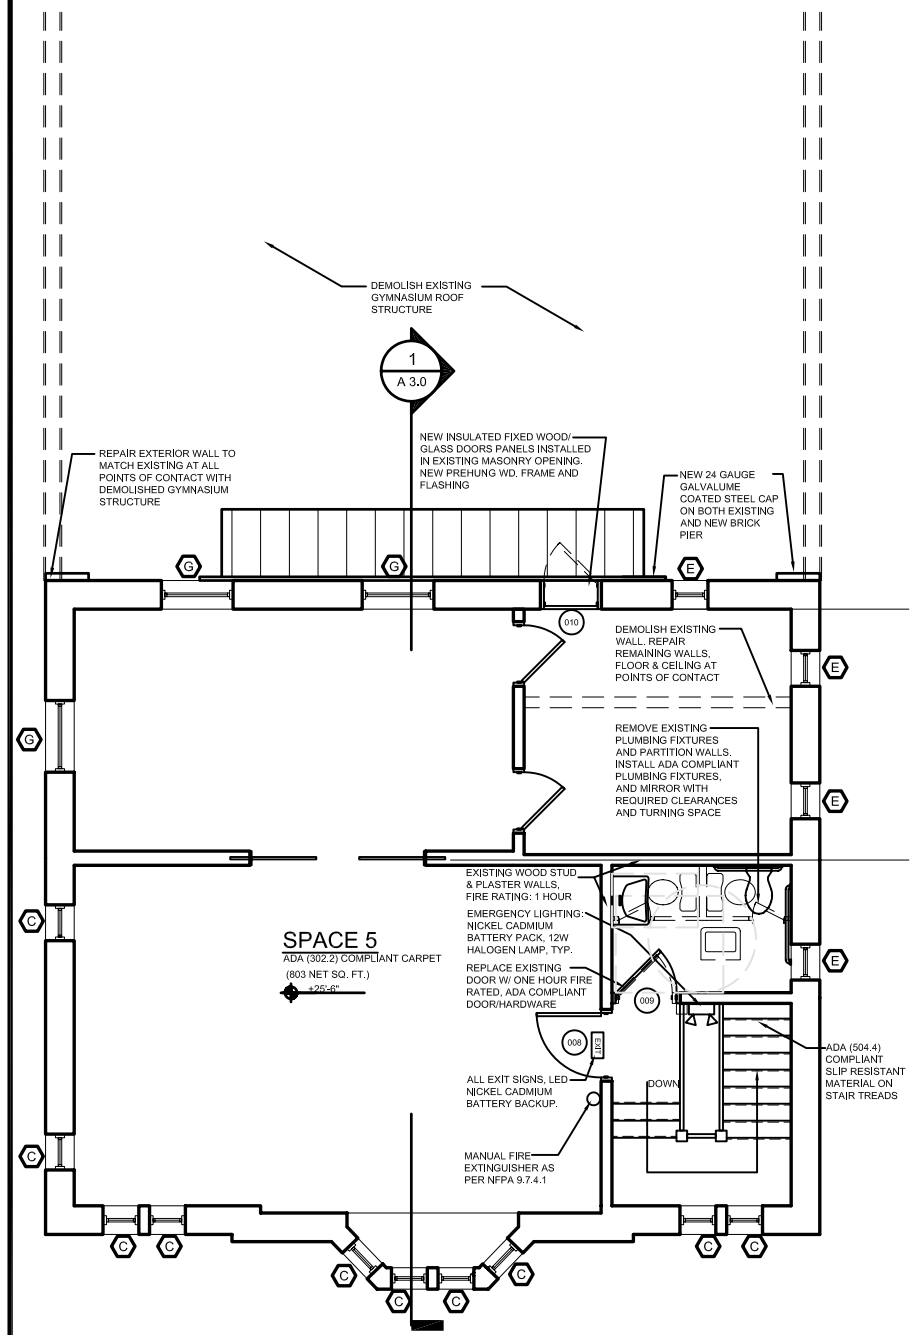

3 MODIFIED THIRD FLOOR PLAN
1/4"=1'-0"

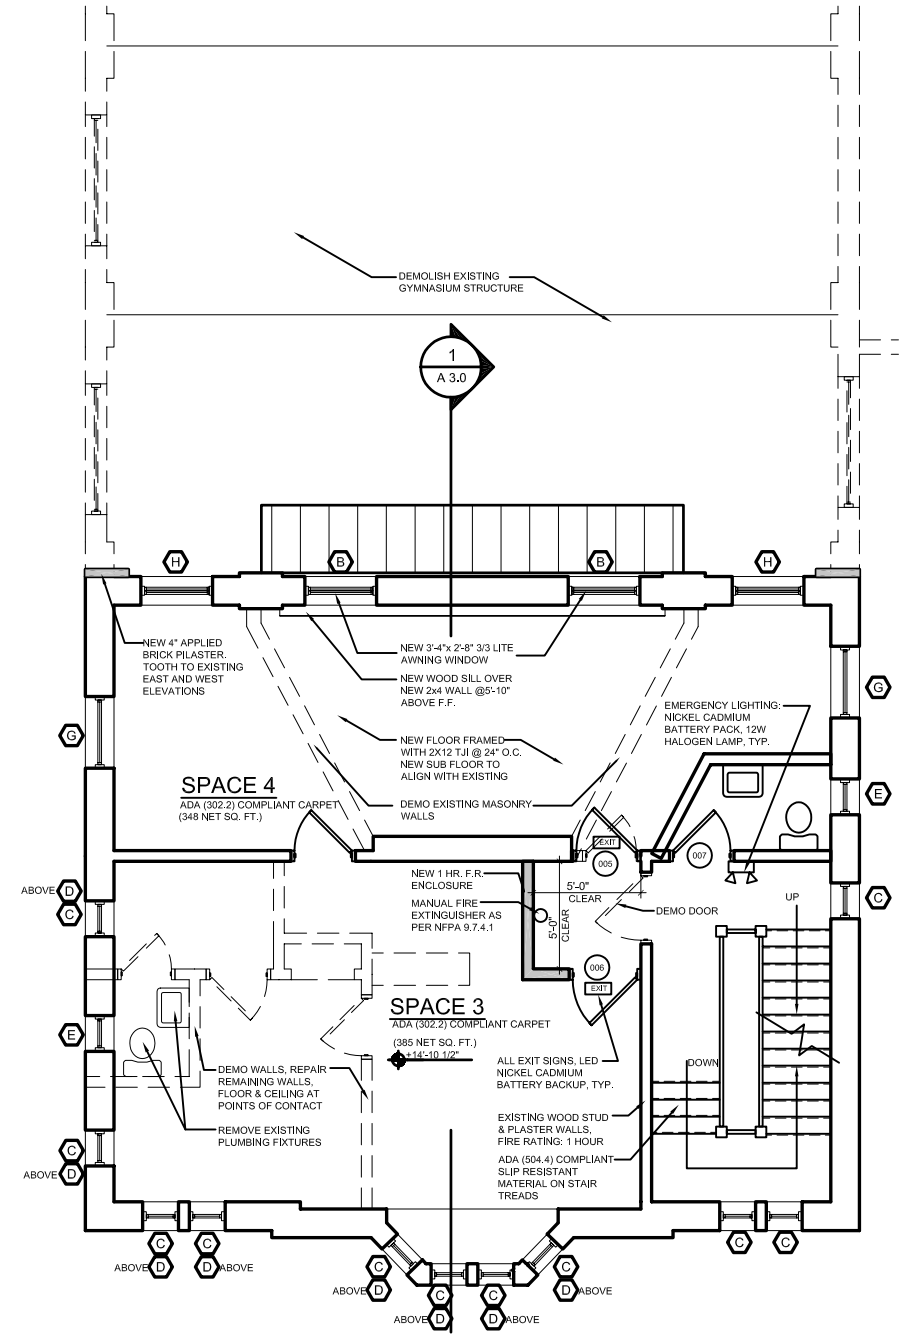

2 MODIFIED SECOND FLOOR PLAN
1/4"=1'-0"

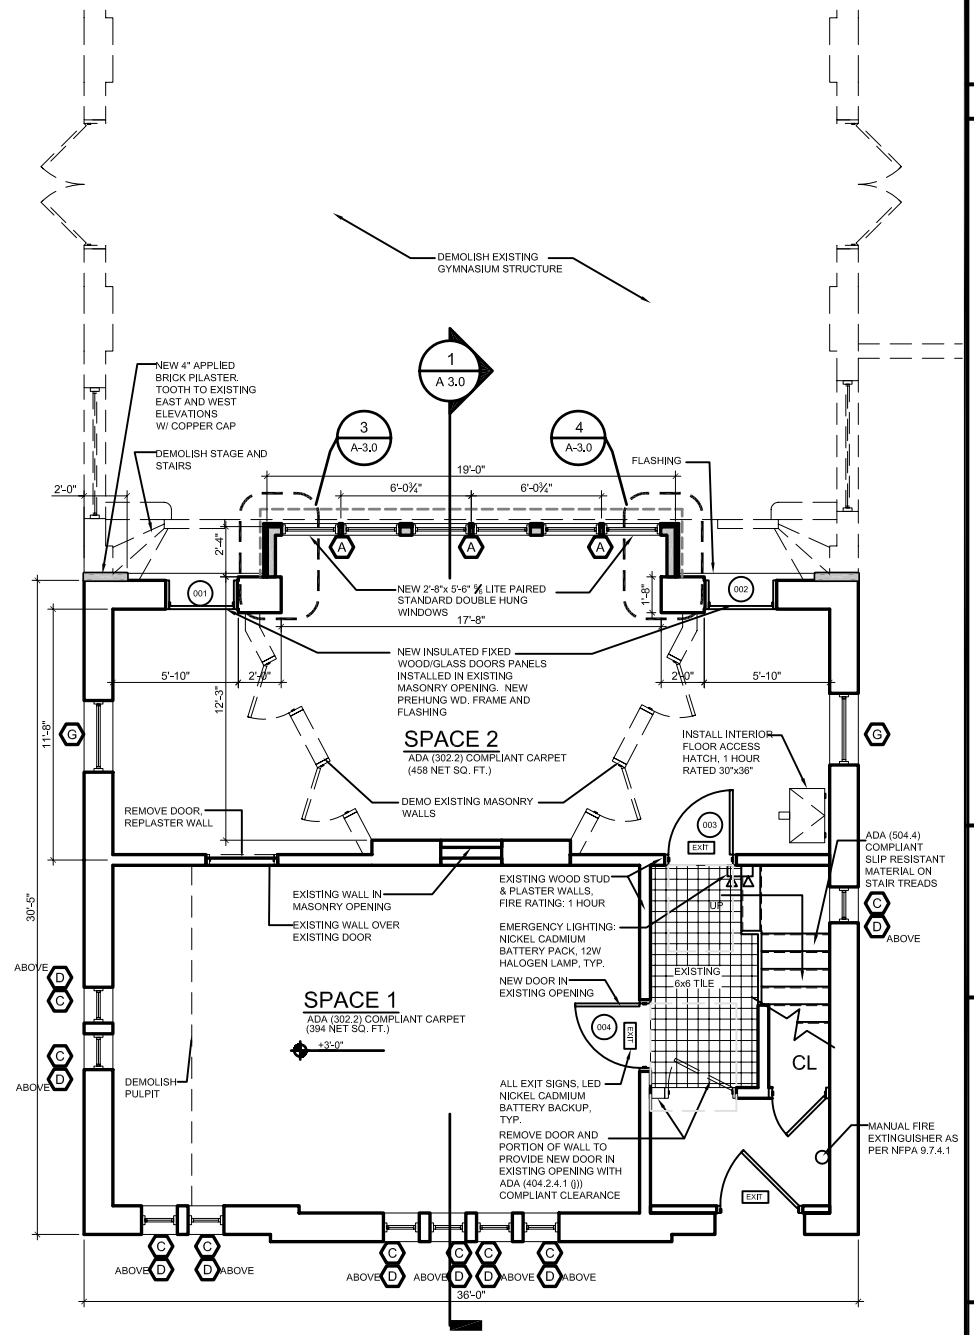

1 MODIFIED FIRST FLOOR PLAN
1/4"=1'-0"

REGISTERED ARCHITECT
T. SCOTT TEAS
No. 802
STATE OF MAINE

© 2005 TFH ARCHITECTS

CHESTNUT STREET CHAPEL

CHESTNUT STREET LLC.
PORTLAND, MAINE

TFH ARCHITECTS
100 COMMERCIAL STREET
PORTLAND MAINE 04101
TELEPHONE 207 775 6141
ARCHITECTURE PLANNING

CONSULTANTS:

REVISIONS:

DATE:	09 FEBRUARY 2006
PROJECT No.	0422
DRAWN BY:	NJP
CHECKED BY:	
SCALE:	AS SHOWN

SHEET TITLE:

FLOOR PLANS

A1.0