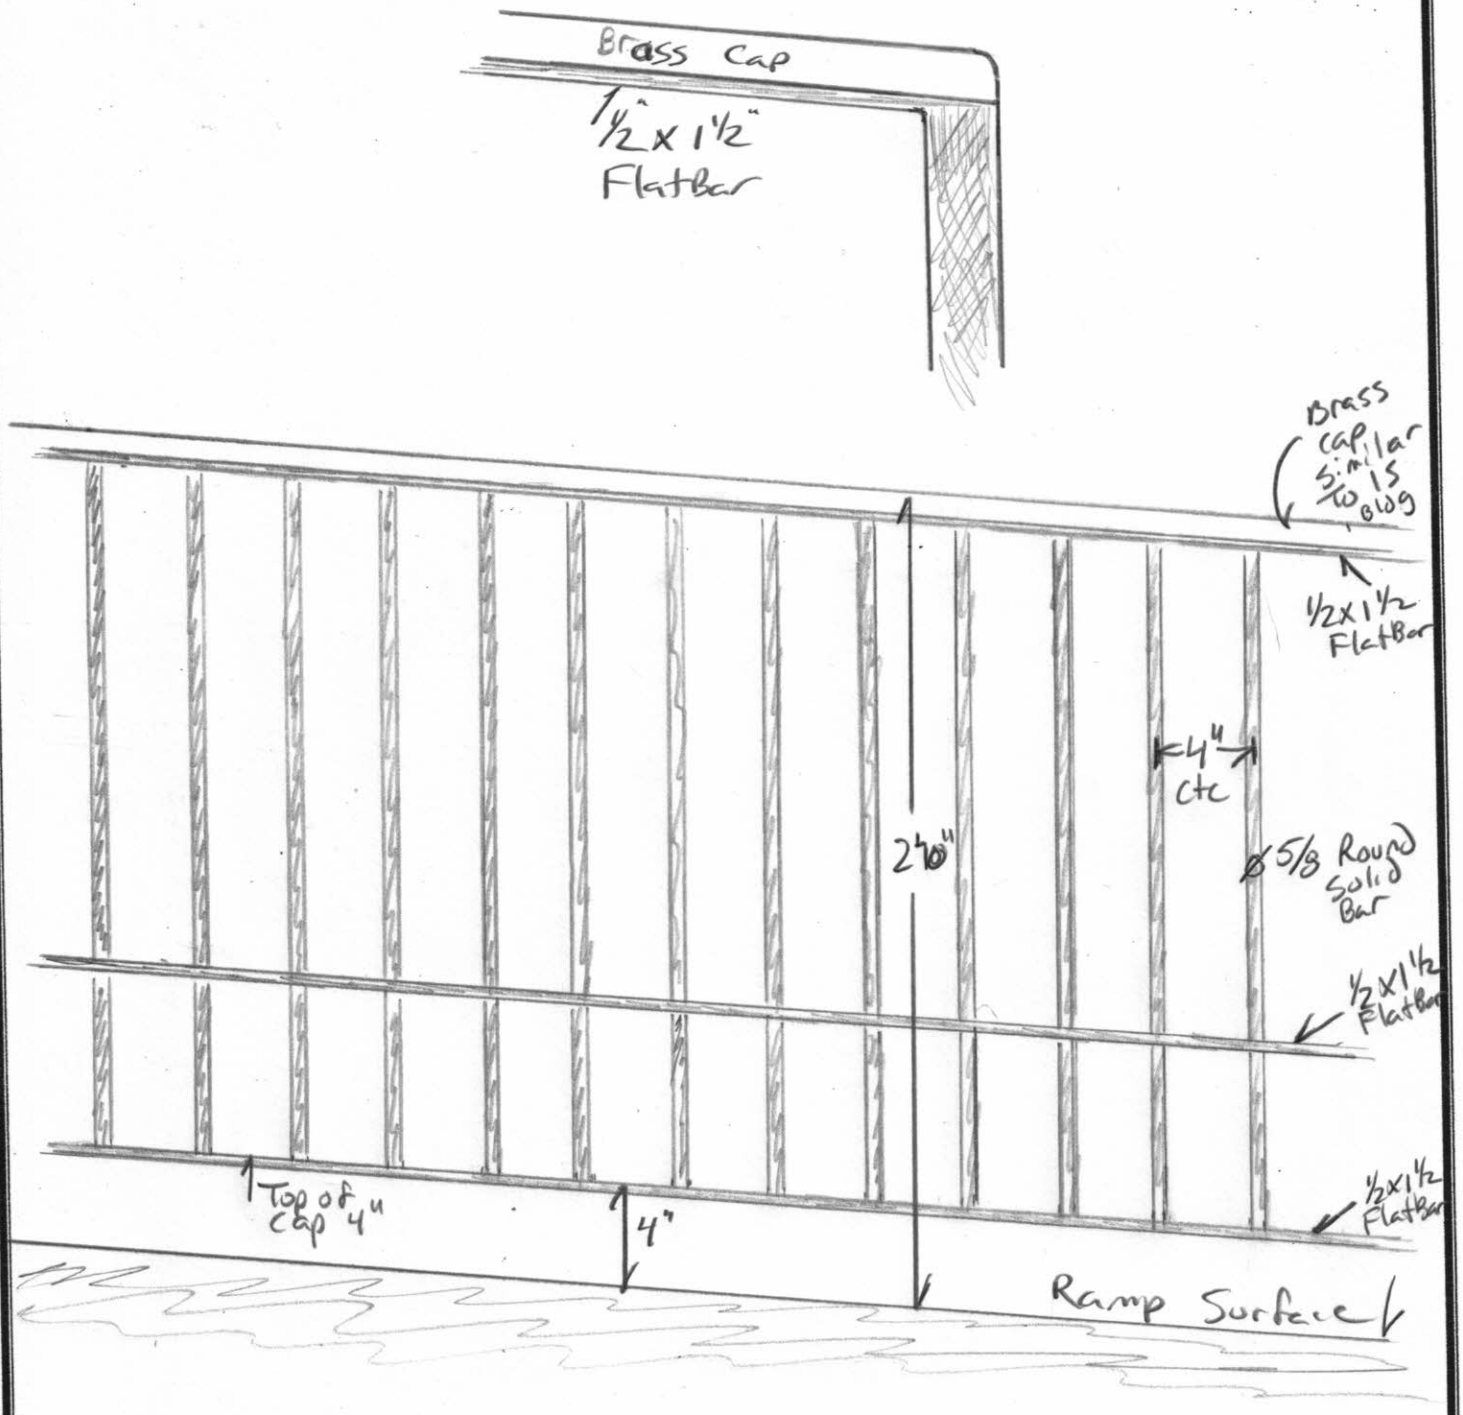

Project: Portland City Hall 389 Congress St Drawing: Railing Concept	Date: 8/22/16 Scale: 1 1/2" = 1'	**StandFast Works Forge** 72 Collins Road Parsonsfield, Maine 04047 (207)-625-4486