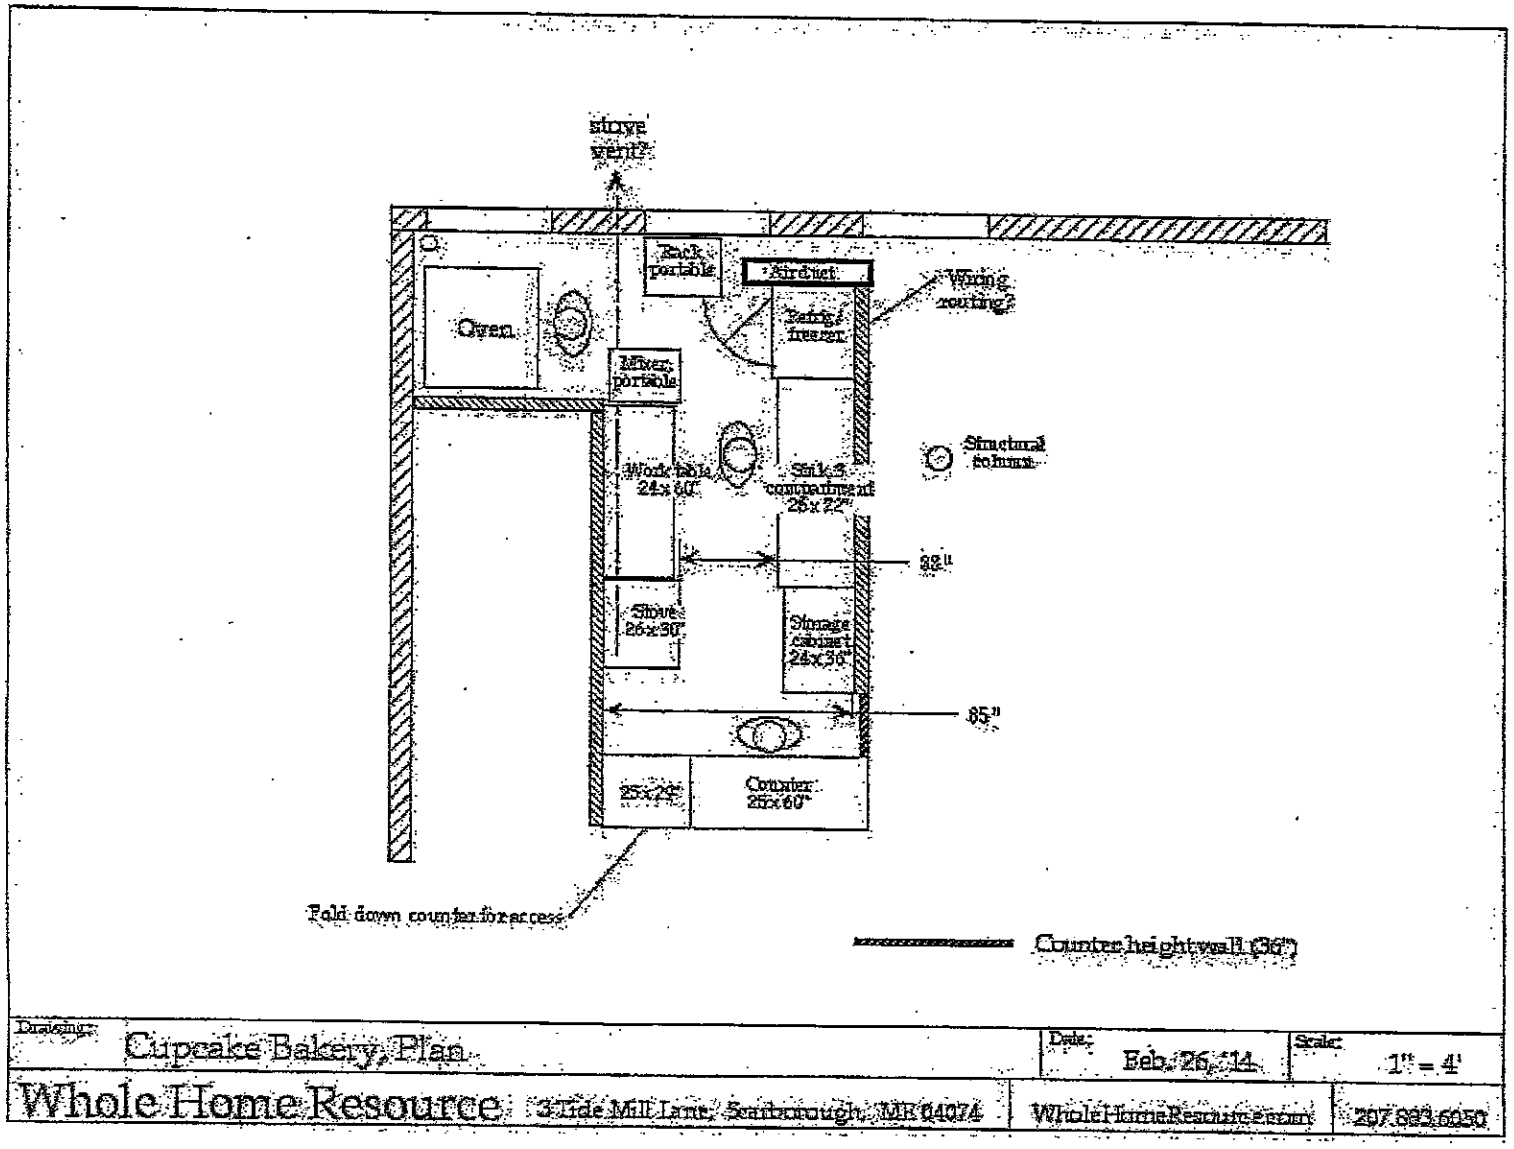Kupcakes Inc 207 446 0789
building plan