28 Monument Square
5th Floor

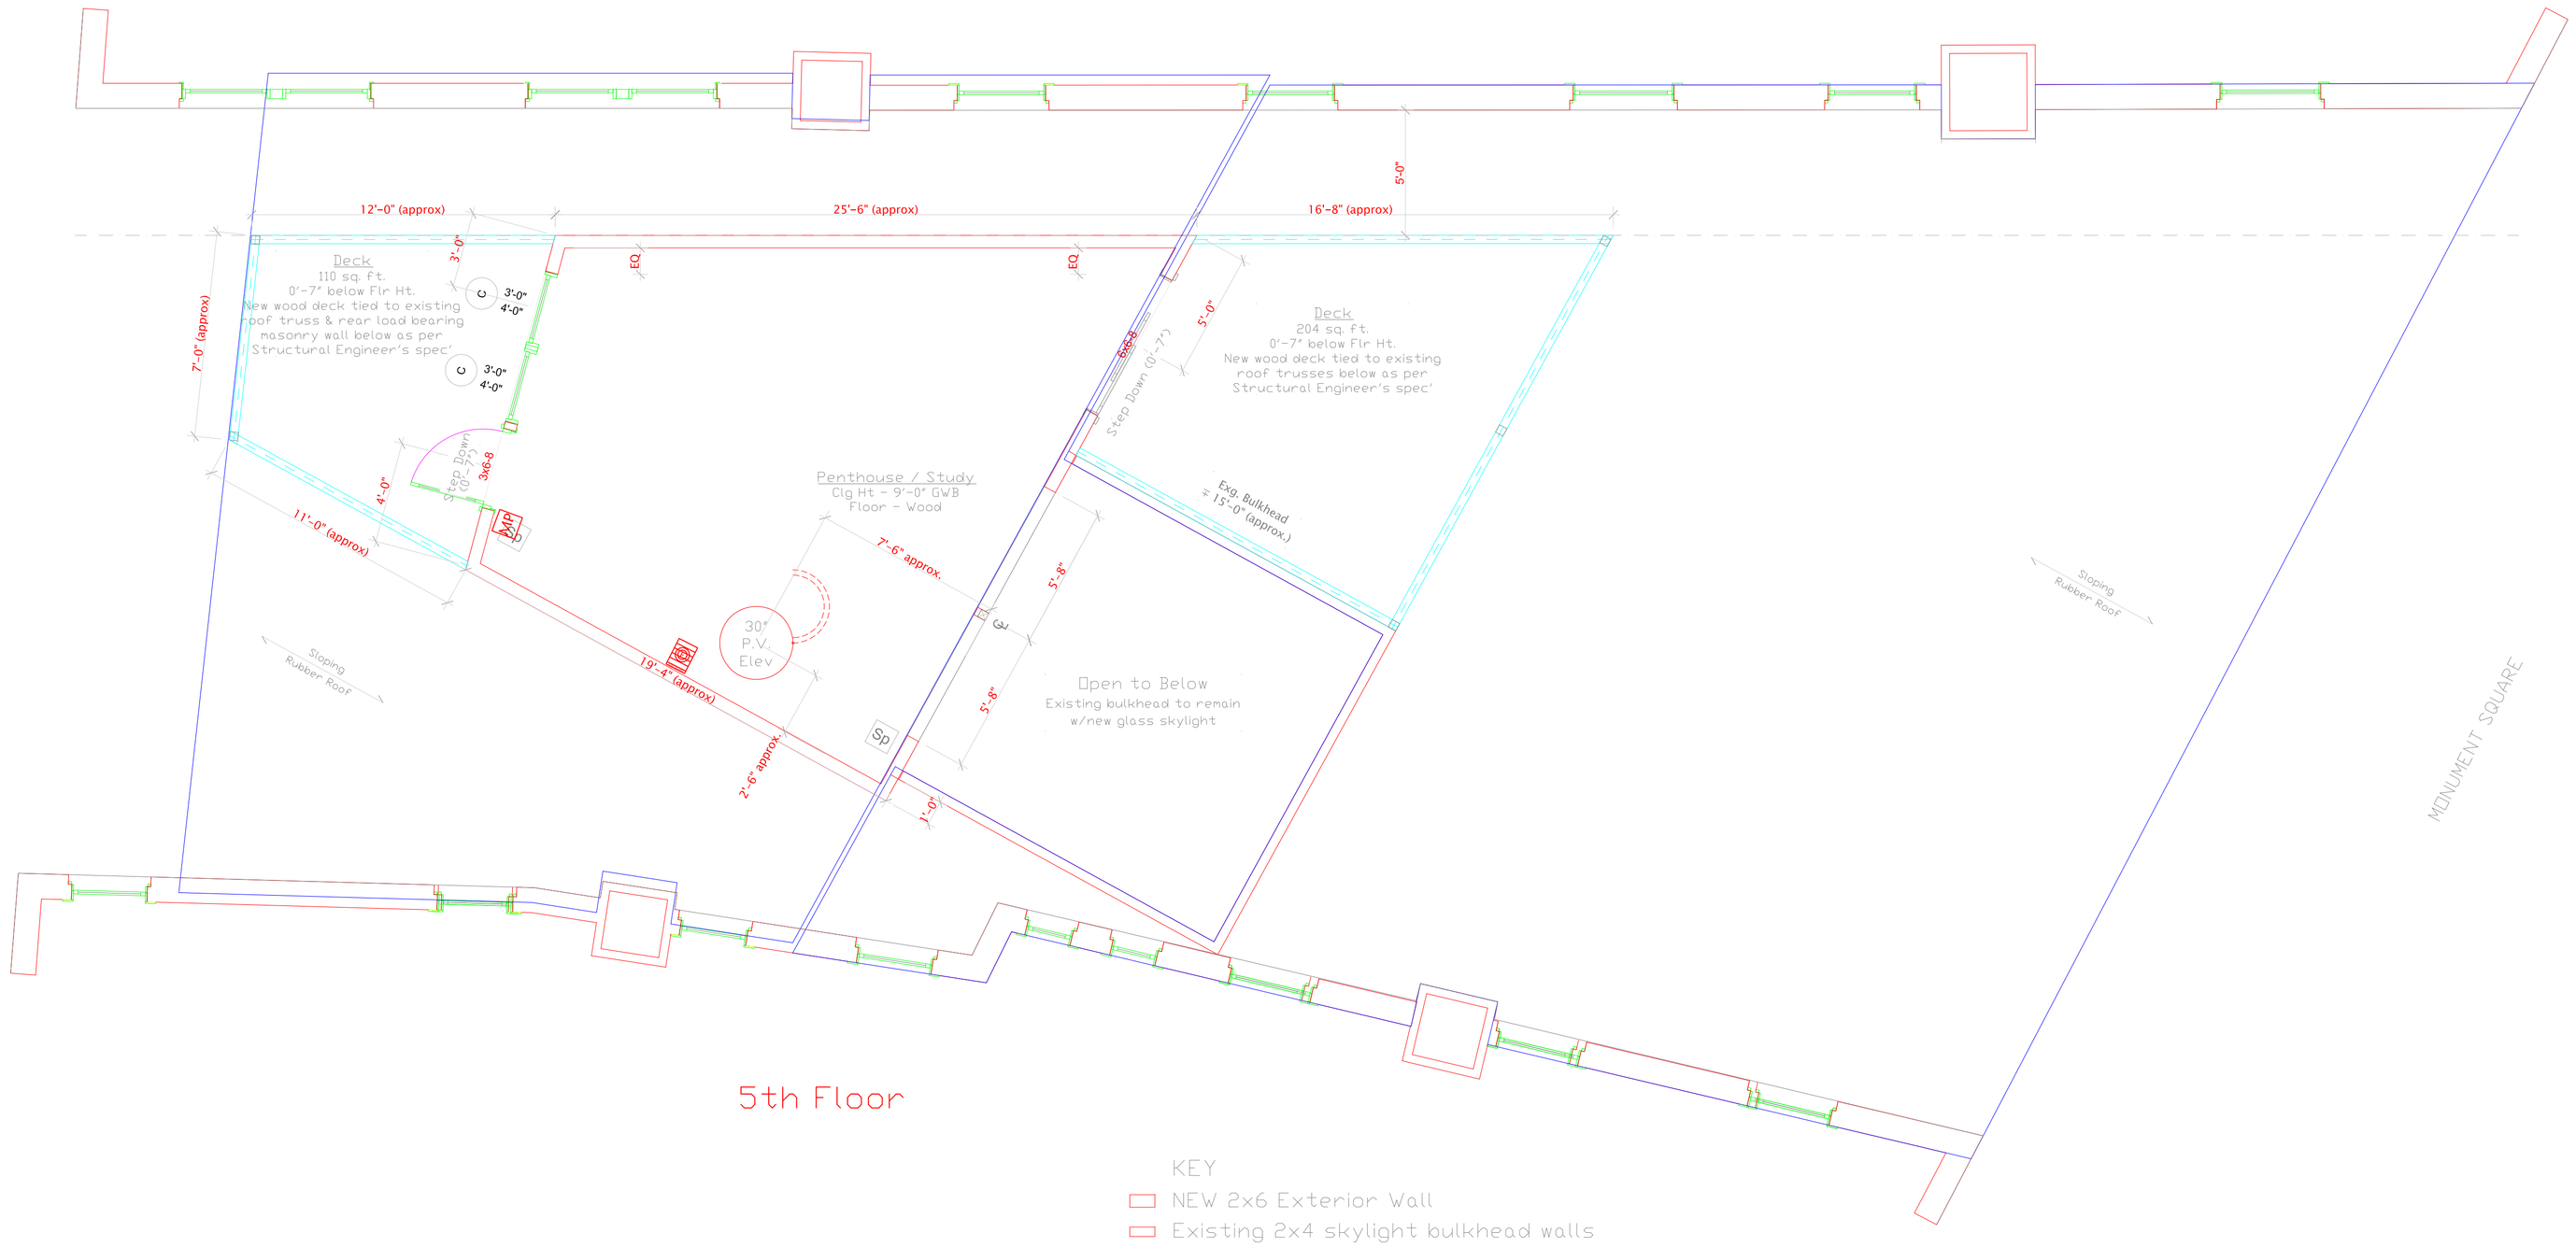

5th Floor

KEY
- NEW 2x6 Exterior Wall
- Existing 2x4 skylight bulkhead walls

Window and flue locations of other (adjoining) buildings are approximate from photos. Verify in field if necessary

Leddy Houser Associates
429 Preble Street, Ste. Portland, ME 04106
207-767-4965 | info@leddyhouser.com

10-Dec-09
15-Dec-08
23-Dec-08

Charles and Delinda Carpenter Residence
28 Monument Square, 4th Floor, Portland, Maine

4th Floor PLAN
Dimensions
Scale: 1/4"=1'-0" or as noted

A1.4