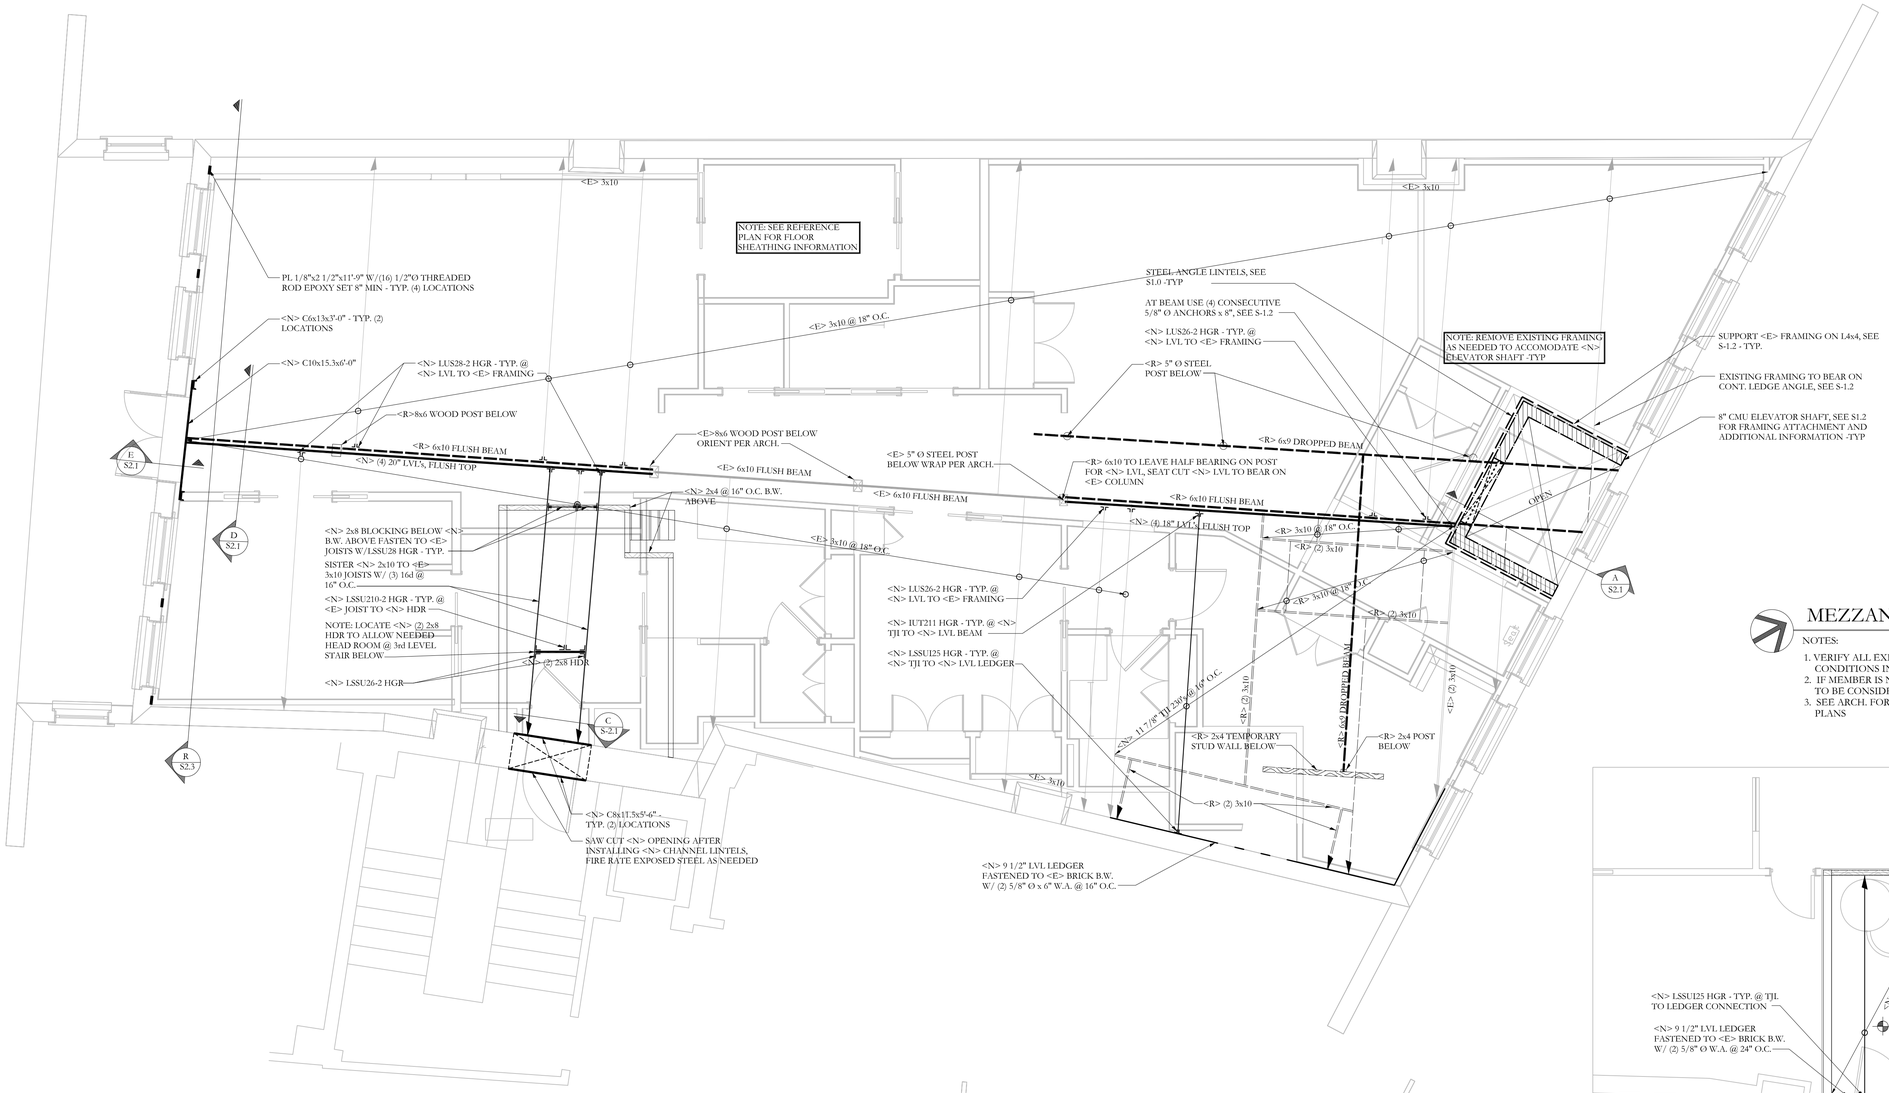

MEZZANINE FRAMING PLAN

NOTES: SCALE 1/4"=1'-0"

1. VERIFY ALL EXISTING CONDITIONS IN FIELD, CONTACT SI. INC IF CONDITIONS IN FIELD DO NOT MATCH PLAN
2. IF MEMBER IS NOT INDICATED AS <E>, <N> OR <R> MEMBER IS TO BE CONSIDERED A NEW, <N>, MEMBER
3. SEE ARCH. FOR DIMENSIONS AND ELEVATIONS OF NEW FLOOR PLANS

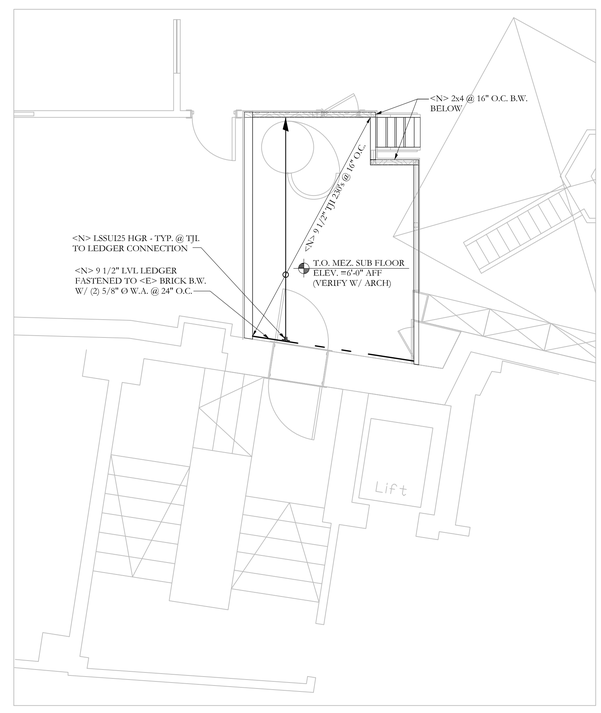

FOURTH FLOOR FRAMING PLAN

NOTES: SCALE 1/4"=1'-0"

1. VERIFY ALL EXISTING CONDITIONS IN FIELD, CONTACT SI. INC IF CONDITIONS IN FIELD DO NOT MATCH PLAN
2. IF MEMBER IS NOT INDICATED AS <E>, <N> OR <R> MEMBER IS TO BE CONSIDERED A NEW, <N>, MEMBER
3. SEE ARCH. FOR DIMENSIONS AND ELEVATIONS OF NEW FLOOR PLANS
4. CONTRACTOR TO SHORE <E> FRAMING AS NEEDED -TYP

FRAMING PLAN SYMBOLS KEY	
▫	WOOD POST
(X)	NUMBER OF WOOD STUDS IN POST BELOW
A	COLUMN ABOVE THIS LEVEL
C	COLUMN CONTINUOUS THROUGH THIS LEVEL
◄	TRUSS OR JOIST BEARING
├►	FLUSH FRAMED JOIST BEARING WITH HANGER
	INDICATES OVER FRAMING, SEE PLAN
	WOOD STUD BEARING WALL BELOW
	SHEAR WALL
"X"T	NUMBER OF TRIM STUDS UNDER HEADER
"X"K	NUMBER OF KING STUDS ADJACENT TO HEADER
<E>	INDICATES EXISTING MEMBER TO REMAIN
<N>	INDICATES NEW MEMBER
<R>	INDICATES EXISTING MEMBER TO BE REMOVED

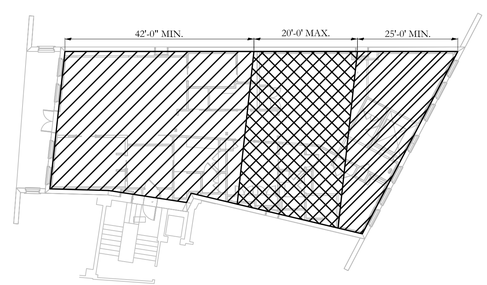

FLOOR SHEATHING SCHEDULE	
	INDICATES 7/16" OSB W/ 2 1/2" NAILING PATTERN
	INDICATES 7/16" OSB W/ 6" NAILING PATTERN
	INDICATES 7/16" OSB W/ 4" NAILING PATTERN

FOURTH FLOOR FLOOR SHEATHING REFERENCE PLAN
NOT TO SCALE

77 Oak Street
Portland, Maine 04101
t. 207.775.5401
f. 207.775.7430
www.structuralintegrity.com
Structural Integrity
BUILD WITH CONFIDENCE
© 2009 Structural Integrity Consulting Engineers, Inc.

SI# 08-0069

REVISIONS:
⚠ 3/4/09, ISSUED FOR CONSTRUCTION

28 Monument Square, Portland, Maine

STATE OF MAINE
AARON C. JONES
No. 10968
LICENSED
PROFESSIONAL ENGINEER
2/26/09

FOURTH FLOOR / MEZZANINE FRAMING
Scale 1/4" = 1'-0"
Date: 2/26/09
By: CJO

S1.5