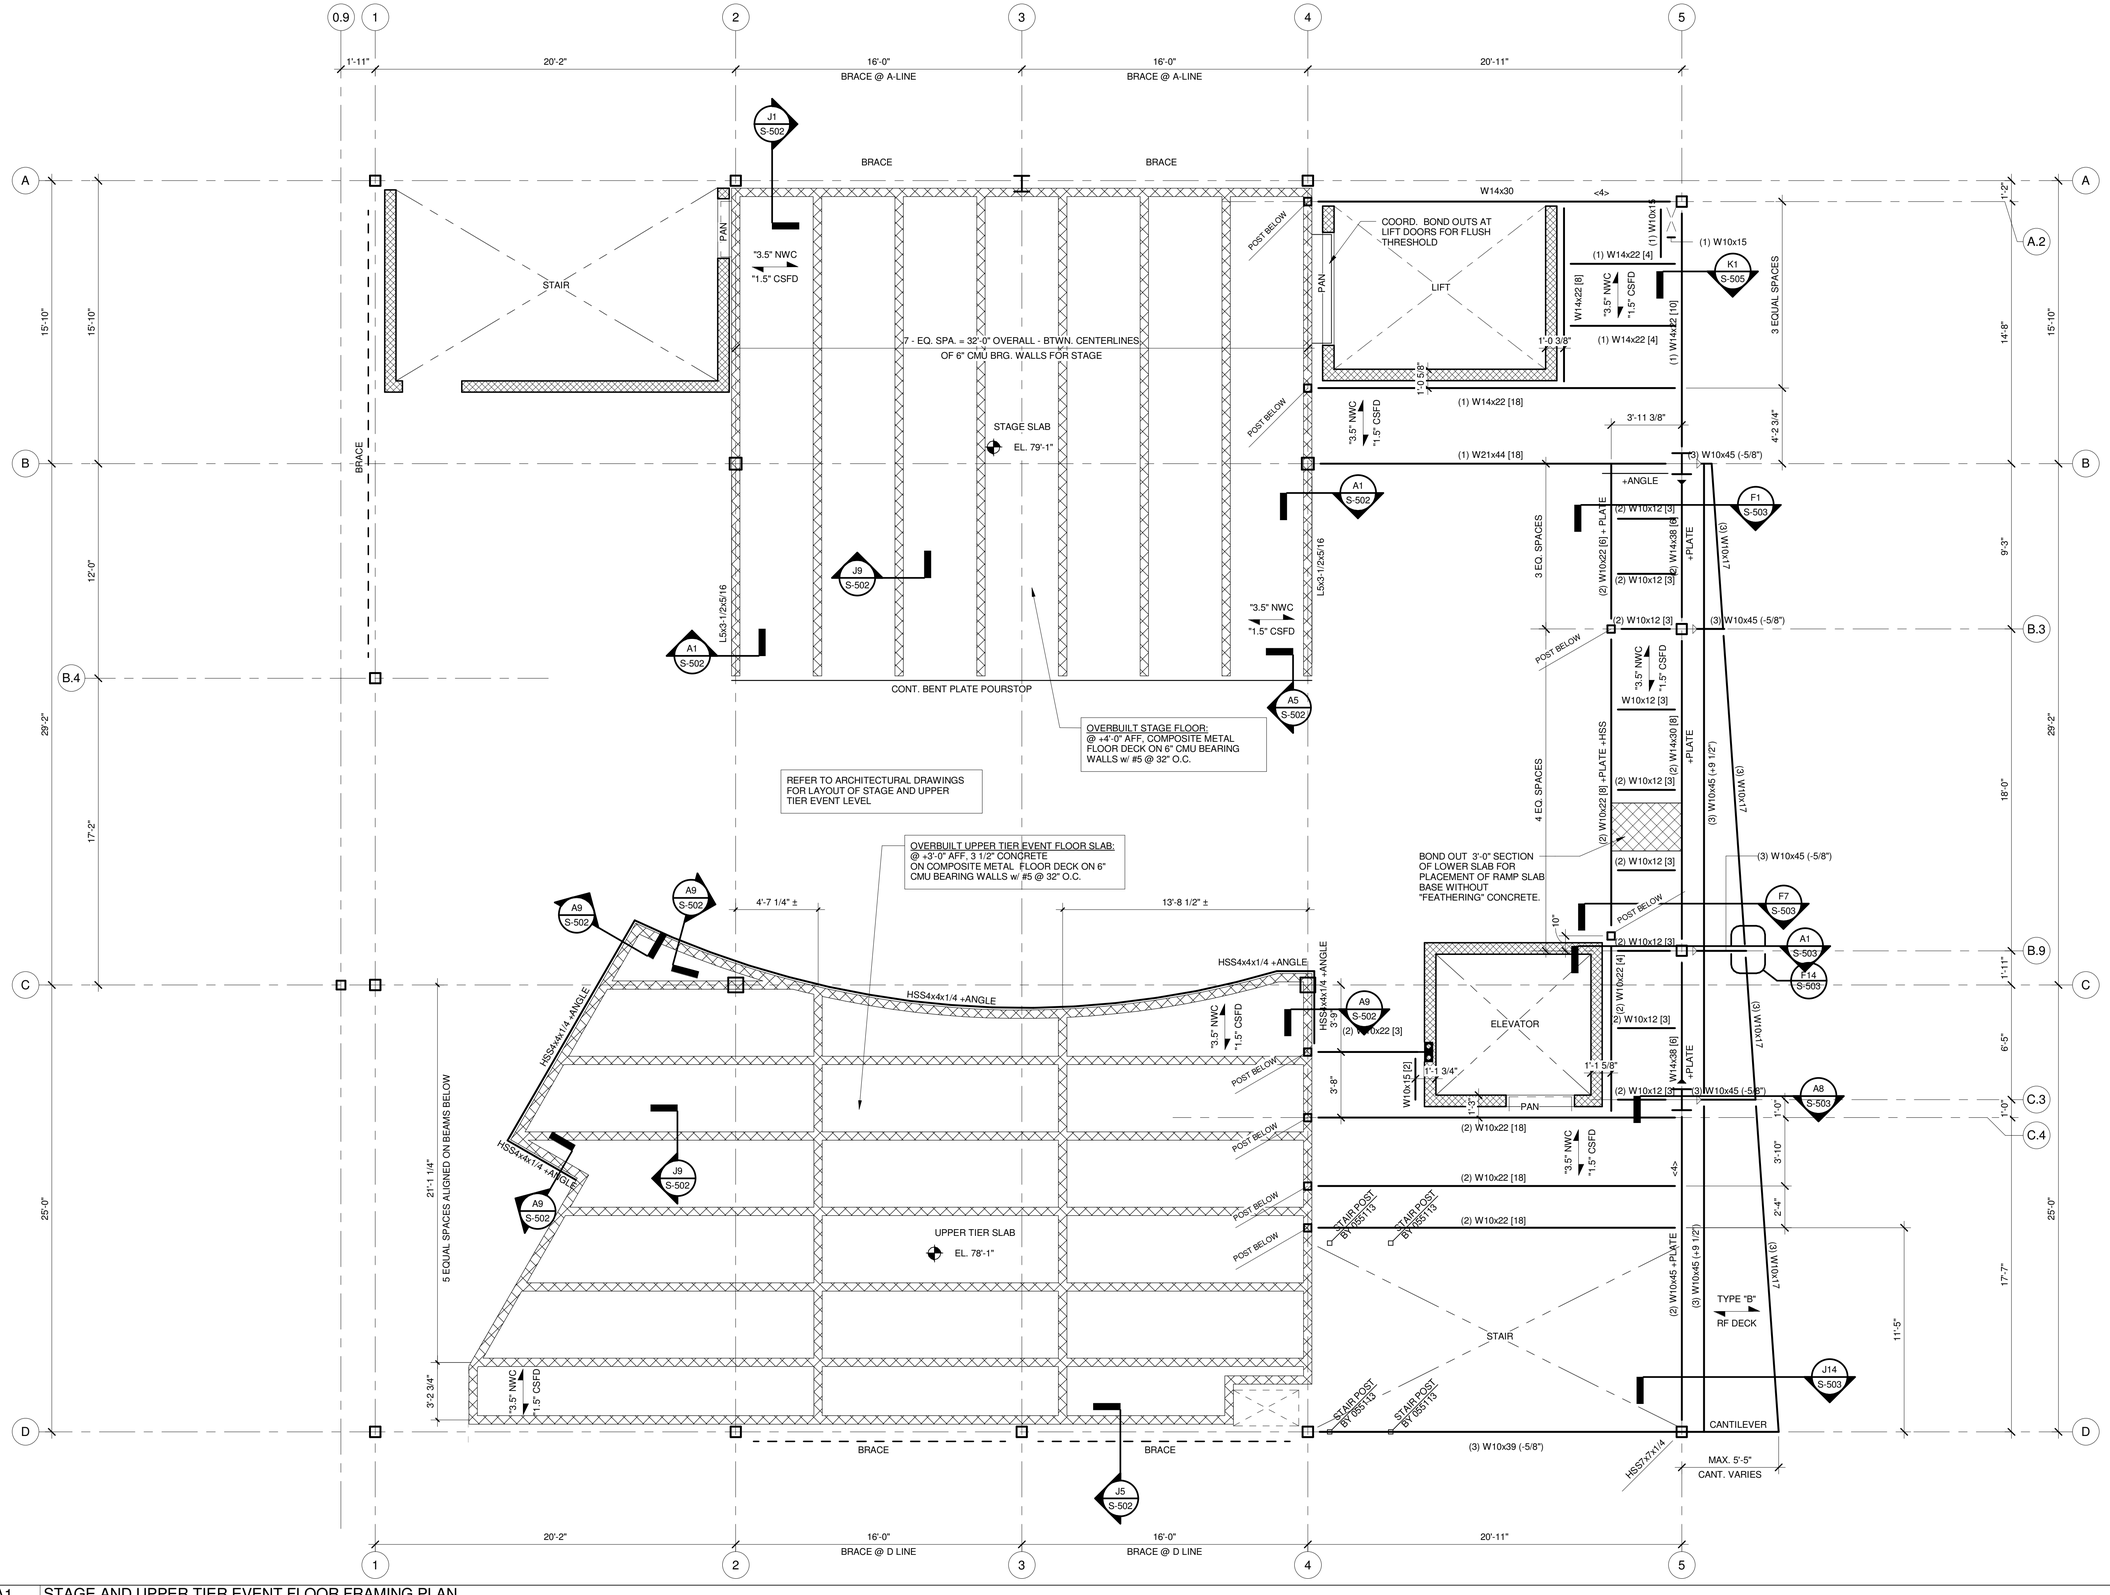

STAGE & UPPER TIER EVENT FLOOR AND FREE STREET CANOPY ROOF FRAMING PLAN NOTES:

1. TOP OF STEEL = UNDERSIDE OF DECK

   T.O.S. (1) @ STAGE = 78'-8", U.N.O. BY (+/-)
   T.O.S. (2) @ UPPER TIER = 77'-8", U.N.O. BY (+/-)
   T.O.S. (3) @ CANOPY = 78'- 3 1/4", U.N.O. BY (+/-)

2. SPAN DIRECTION OF METAL DECK CONSTRUCTION INDICATED AS FOLLOWS:

   "T" NWC / "D" CSFD — "T" INDICATES THICKNESS OF NORMAL WEIGHT CONCRETE (NWC), "D" INDICATES DEPTH OF 18 GAGE COMPOSITE STEEL FLOOR DECK (CSFD). T + D = TOTAL SLAB THICKNESS.

   TYPE "B" / RF DECK — 18 GAGE 1.5" DEEP (TYPE "B") METAL ROOF DECK

3. ALL CONCRETE FOR SLAB ON DECK CONSTRUCTION IS 4,000 PSI CONCRETE.

4. REINFORCE TOP OF SLABS w/ 6x6 W2.9xW2.9 WWF. REINFORCE PERIMETER AND EDGES OF SLAB AROUND OPENINGS w/ (2)-#5 CONTINUOUS, AND # 3x2'-0" LG. HOOKED BARS @12"o/c.

5. SPECIAL CONNECTIONS INDICATED AS FOLLOWS:

   5.1 FIELD WELDED BEAM TO COLUMN CONNECTION PART OF THE LATERAL FORCE RESISTING SYSTEM, SEE TYPICAL DETAIL FOR REQUIREMENTS.

   5.2 FIELD & SHOP WELDED OUTRIGGER CONNECTION TO RESIST GRAVITY FORCES ONLY, SEE SECTIONS.

   5.3 INDICATES EMBEDDED STEEL PLATE CONNECTION TO CAST-IN-PLACE CONCRETE. SEE TYPICAL DETAIL.

   5.4 INDICATES STEEL BEAM BEARING PLATE CONNECTION TO CONCRETE MASONRY WALL. SEE TYPICAL DETAIL.

7. PROVIDE 3/4" DIAMETER, 4" LONG HEADED SHEAR STUDS FIELD WELDED TO THE TOP OF STEEL FRAMING IN QUANTITIES NOTED ON PLAN AS FOLLOWS:

   7.1 [##] NUMBER OF STUDS TO BE UNIFORMLY SPACED ALONG ENTIRE LENGTH OF BEAM

   7.2 <##> NUMBER OF STUDS TO BE UNIFORMLY SPACED BETWEEN INTERMEDIATELY SUPPORTED MEMBERS (BEAMS AND/OR POSTS)

8. +ANGLE INDICATES CONT. L5x3-1/2x5/16 (LLH) SHOP WELDED TO BEAM FOR WALL ANCHORAGE, U.N.O. IN SECTIONS

   +PLATE INDICATES FLAT OR BENT PLATE SHOP WELDED TO BEAM OR GIRT FOR ROOF EDGE OR EXTERIOR WALL SUPPORT. SEE SECTIONS FOR MORE INFORMATION

9. INDICATES 6" OR 8" REINFORCED CMU WALL

10. ALL SLAB OPENINGS MAY NOT BE SHOWN. REINFORCEMENT IS REQUIRED AT ALL METAL DECK PENETRATIONS AND MAY BE FITTED IN THE FIELD PER TYPICAL DETAILS. GC SHALL COORDINATE ALL PENETRATIONS WITH STRUCTURAL STEEL AND METAL DECK SHOP DRAWINGS FOR APPROVAL. CONTRACTOR SHALL REFER TO ARCH. AND MEP DRAWINGS FOR SCOPE (INCL. SIZES, LOCATIONS, QUANTITIES) AND INCLUDE THIS WORK IN THEIR BASE BID.

KEYPLAN

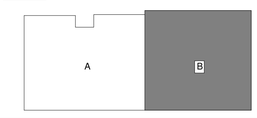

REV.	DESCRIPTION	DATE
0	ISSUED FOR BID	06 JUNE 2016

PROJECT NORTH

STATE OF MAINE — JAMES P CURLEY No. 6846 — LICENSED PROFESSIONAL ENGINEER — 06.06.2016

WBRC
ARCHITECTS • ENGINEERS
WWW.WBRCAE.COM
BANGOR, MAINE 207-947-4511
PORTLAND, MAINE 207-828-4511
SARASOTA, FLORIDA 941-556-0757

PROJECT: ASYLUM

SHEET TITLE: STAGE AND UPPER TIER EVENT FLOOR FRAMING PLAN

WBRC CAD FILE: C:\Users\bob.dubois\Documents\407110 - ASYLUM DANCE CLUB - STRUCT_bobdub.rvt

PROJECT No. 4071.10

GRAPHIC SCALE: 0" 1"

SCALE: As indicated

PROJECT MANAGER: JRB

SHEET No. S-102C

DRAWN BY: ADG/RAD/JHW

CHECKED BY: JPC

COPYRIGHT 2007-WBRC

A1 STAGE AND UPPER TIER EVENT FLOOR FRAMING PLAN
1/4" = 1'-0"

C:\Users\bob.dubois\Documents\407110 - ASYLUM DANCE CLUB - STRUCT_bobdub.rvt