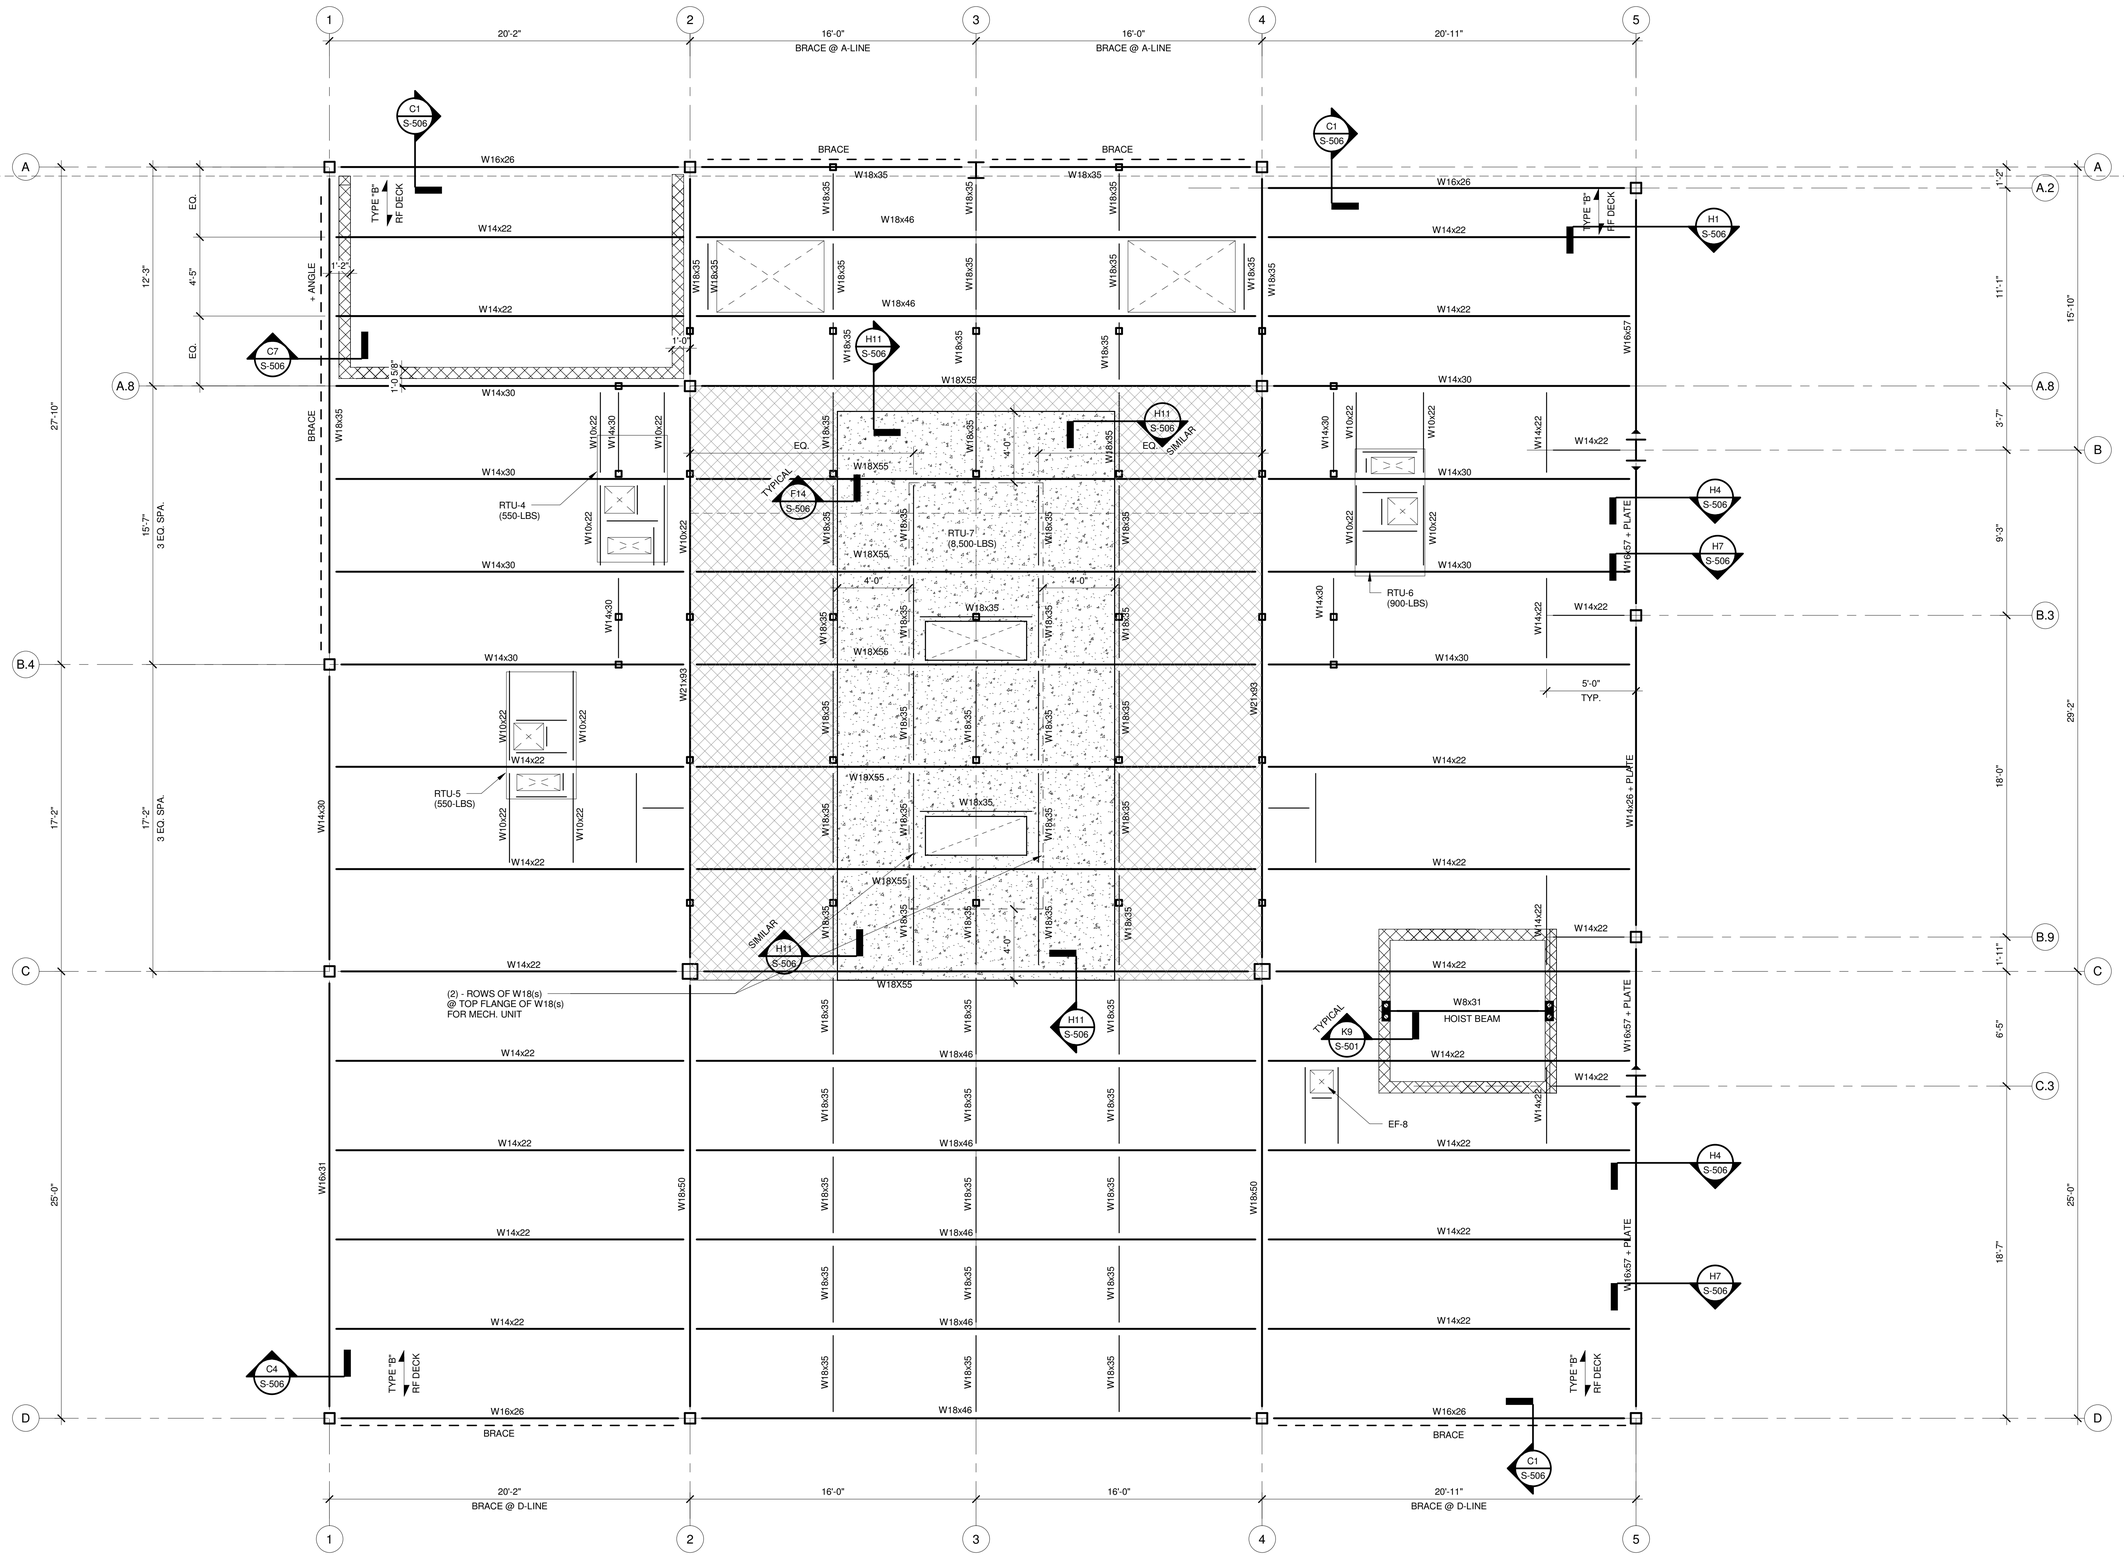

ROOF FRAMING PLAN NOTES:

1. TOP OF STEEL = UNDERSIDE OF DECK = EL. 114'-7" U.N.O. BY (+/-)
2. SPAN DIRECTION OF METAL DECK CONSTRUCTION INDICATED AS FOLLOWS:
   - 2.1 TYPE "B" — 18 GAGE 1.5" DEEP (TYPE "B") METAL ROOF DECK; RF DECK
3. 5" CONCRETE SLAB (3 1/2" ABOVE METAL DECK) w/ 6x6-W2.9xW2.9 WWF ON (2) LAYERS OF 1 1/2" DEEP TYPE 'B' 18 GAUGE METAL ROOF DECK
4. (2) LAYERS OF 1 1/2" DEEP TYPE 'B' 18 GAUGE METAL ROOF DECK (BETWEEN COL'S A.8-2, A.8-4, C-2, C-4)
5. SPECIAL CONNECTIONS INDICATED AS FOLLOWS:
   - 3.1 FIELD WELDED BEAM TO COLUMN CONNECTION PART OF THE LATERAL FORCE RESISTING SYSTEM, SEE TYPICAL DETAIL FOR REQUIREMENTS.
   - 3.2 INDICATES RIGGING HANGER POST BELOW. SEE S-105C AND TYPICAL DETAIL 8 ON S-505.
6. +ANGLE INDICATES CONT. L5x3-1/2x5/16 (LLH) SHOP WELDED TO BEAM FOR WALL ANCHORAGE, U.N.O. IN SECTIONS
   +PLATE INDICATES FLAT OR BENT PLATE SHOP WELDED TO BEAM OR GIRT FOR ROOF EDGE OR EXTERIOR WALL SUPPORT. SEE SECTIONS FOR MORE INFORMATION
7. INDICATES 8" REINFORCED CMU WALL
8. ALL ROOF DECK OPENINGS MAY NOT BE SHOWN. REINFORCEMENT IS REQUIRED AT ALL METAL DECK PENETRATIONS AND MAY BE FITTED IN THE FIELD PER TYPICAL DETAILS. GC SHALL COORDINATE ALL PENETRATIONS WITH STRUCTURAL STEEL AND METAL DECK SHOP DRAWINGS FOR APPROVAL. CONTRACTOR SHALL REFER TO ARCH. AND MEP DRAWINGS FOR SCOPE (INCL. SIZES, LOCATIONS, QUANTITIES) AND INCLUDE THIS WORK IN THEIR BASE BID.

KEYPLAN

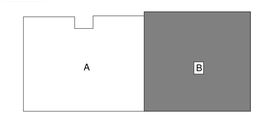

REV.	DESCRIPTION	DATE
0	ISSUED FOR BID	06 JUNE 2016

PROJECT NORTH

STATE OF MAINE — JAMES P. CURLEY No. 6848 — PROFESSIONAL ENGINEER — 06.06.2016

WBRC
ARCHITECTS • ENGINEERS
WWW.WBRCAE.COM
BANGOR, MAINE 207-947-4511
PORTLAND, MAINE 207-828-4511
SARASOTA, FLORIDA 941-556-0757

PROJECT: ASYLUM

SHEET TITLE: ROOF FRAMING PLAN - SEG B

WBRC CAD FILE: C:\Users\bob.dubois\Documents\4071\10 - ASYLUM DANCE CLUB - STRUCT_bobdub.rvt

PROJECT No. 4071.10

SCALE: As indicated

PROJECT MANAGER: JRB

DRAWN BY: ADG/RAD/JHW

CHECKED BY: JPC

GRAPHIC SCALE: 0" 1"

SHEET No. S-105B

COPYRIGHT 2007-2009

A8 ROOF FRAMING PLAN - SEG B

1/4" = 1'-0"

C:\Users\bob.dubois\Documents\4071\10 - ASYLUM DANCE CLUB - STRUCT_bobdub.rvt