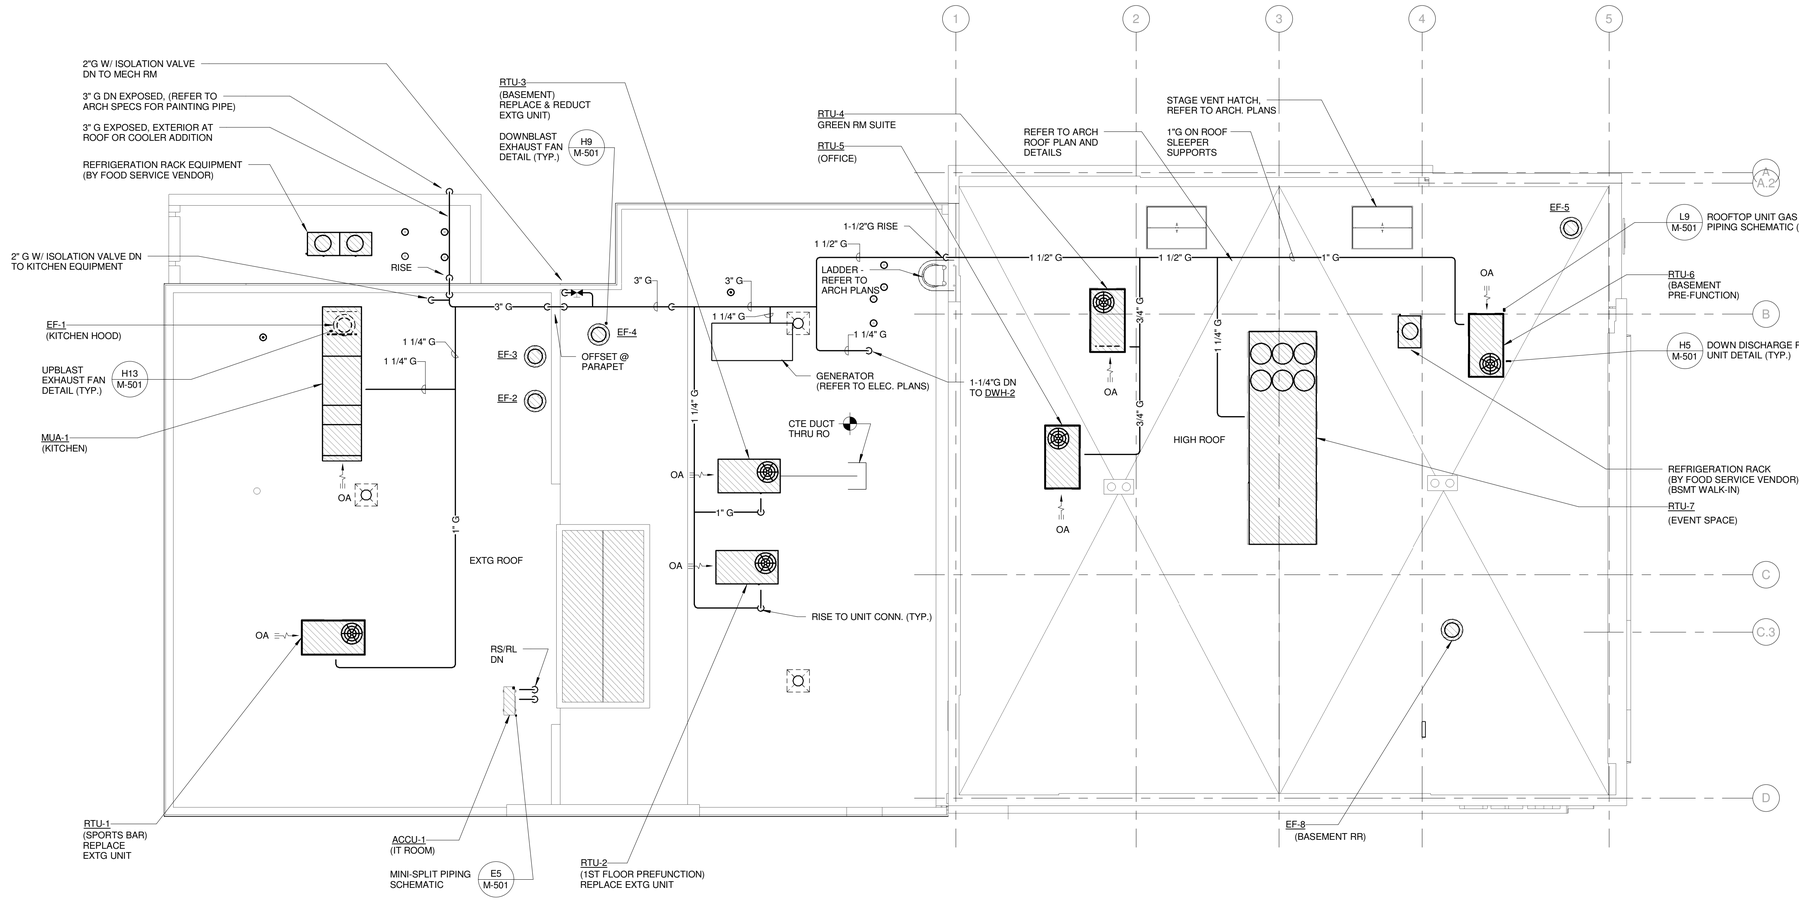

REV.	DESCRIPTION	DATE
0	ISSUED FOR BID	06 JUNE 2016

WBRC
ARCHITECTS ENGINEERS
WWW.WBRCAE.COM
BANGOR, MAINE 207-947-4511
PORTLAND, MAINE 207-828-4511
SARASOTA, FLORIDA 941-556-0757

ASYLUM

PROJECT:

MECHANICAL ROOF PLAN

SHEET TITLE:

WBRC CAD FILE:	407110 - ASYLUM DANCE CLUB - MECH.RVT
PROJECT No.	4071.10
SCALE:	1/8" = 1'-0"
PROJECT MANAGER:	JRB
DRAWN BY:	CGB
CHECKED BY:	DMON

GRAPHIC SCALE: 0" 1"

SHEET No. M-105

COPYRIGHT 2016 WBRC

6/3/2016 4:15:16 PM
C:\Users\courtney.bunker\Documents\4071110 - ASYLUM DANCE CLUB - MECH_courtney.bunker.rvt