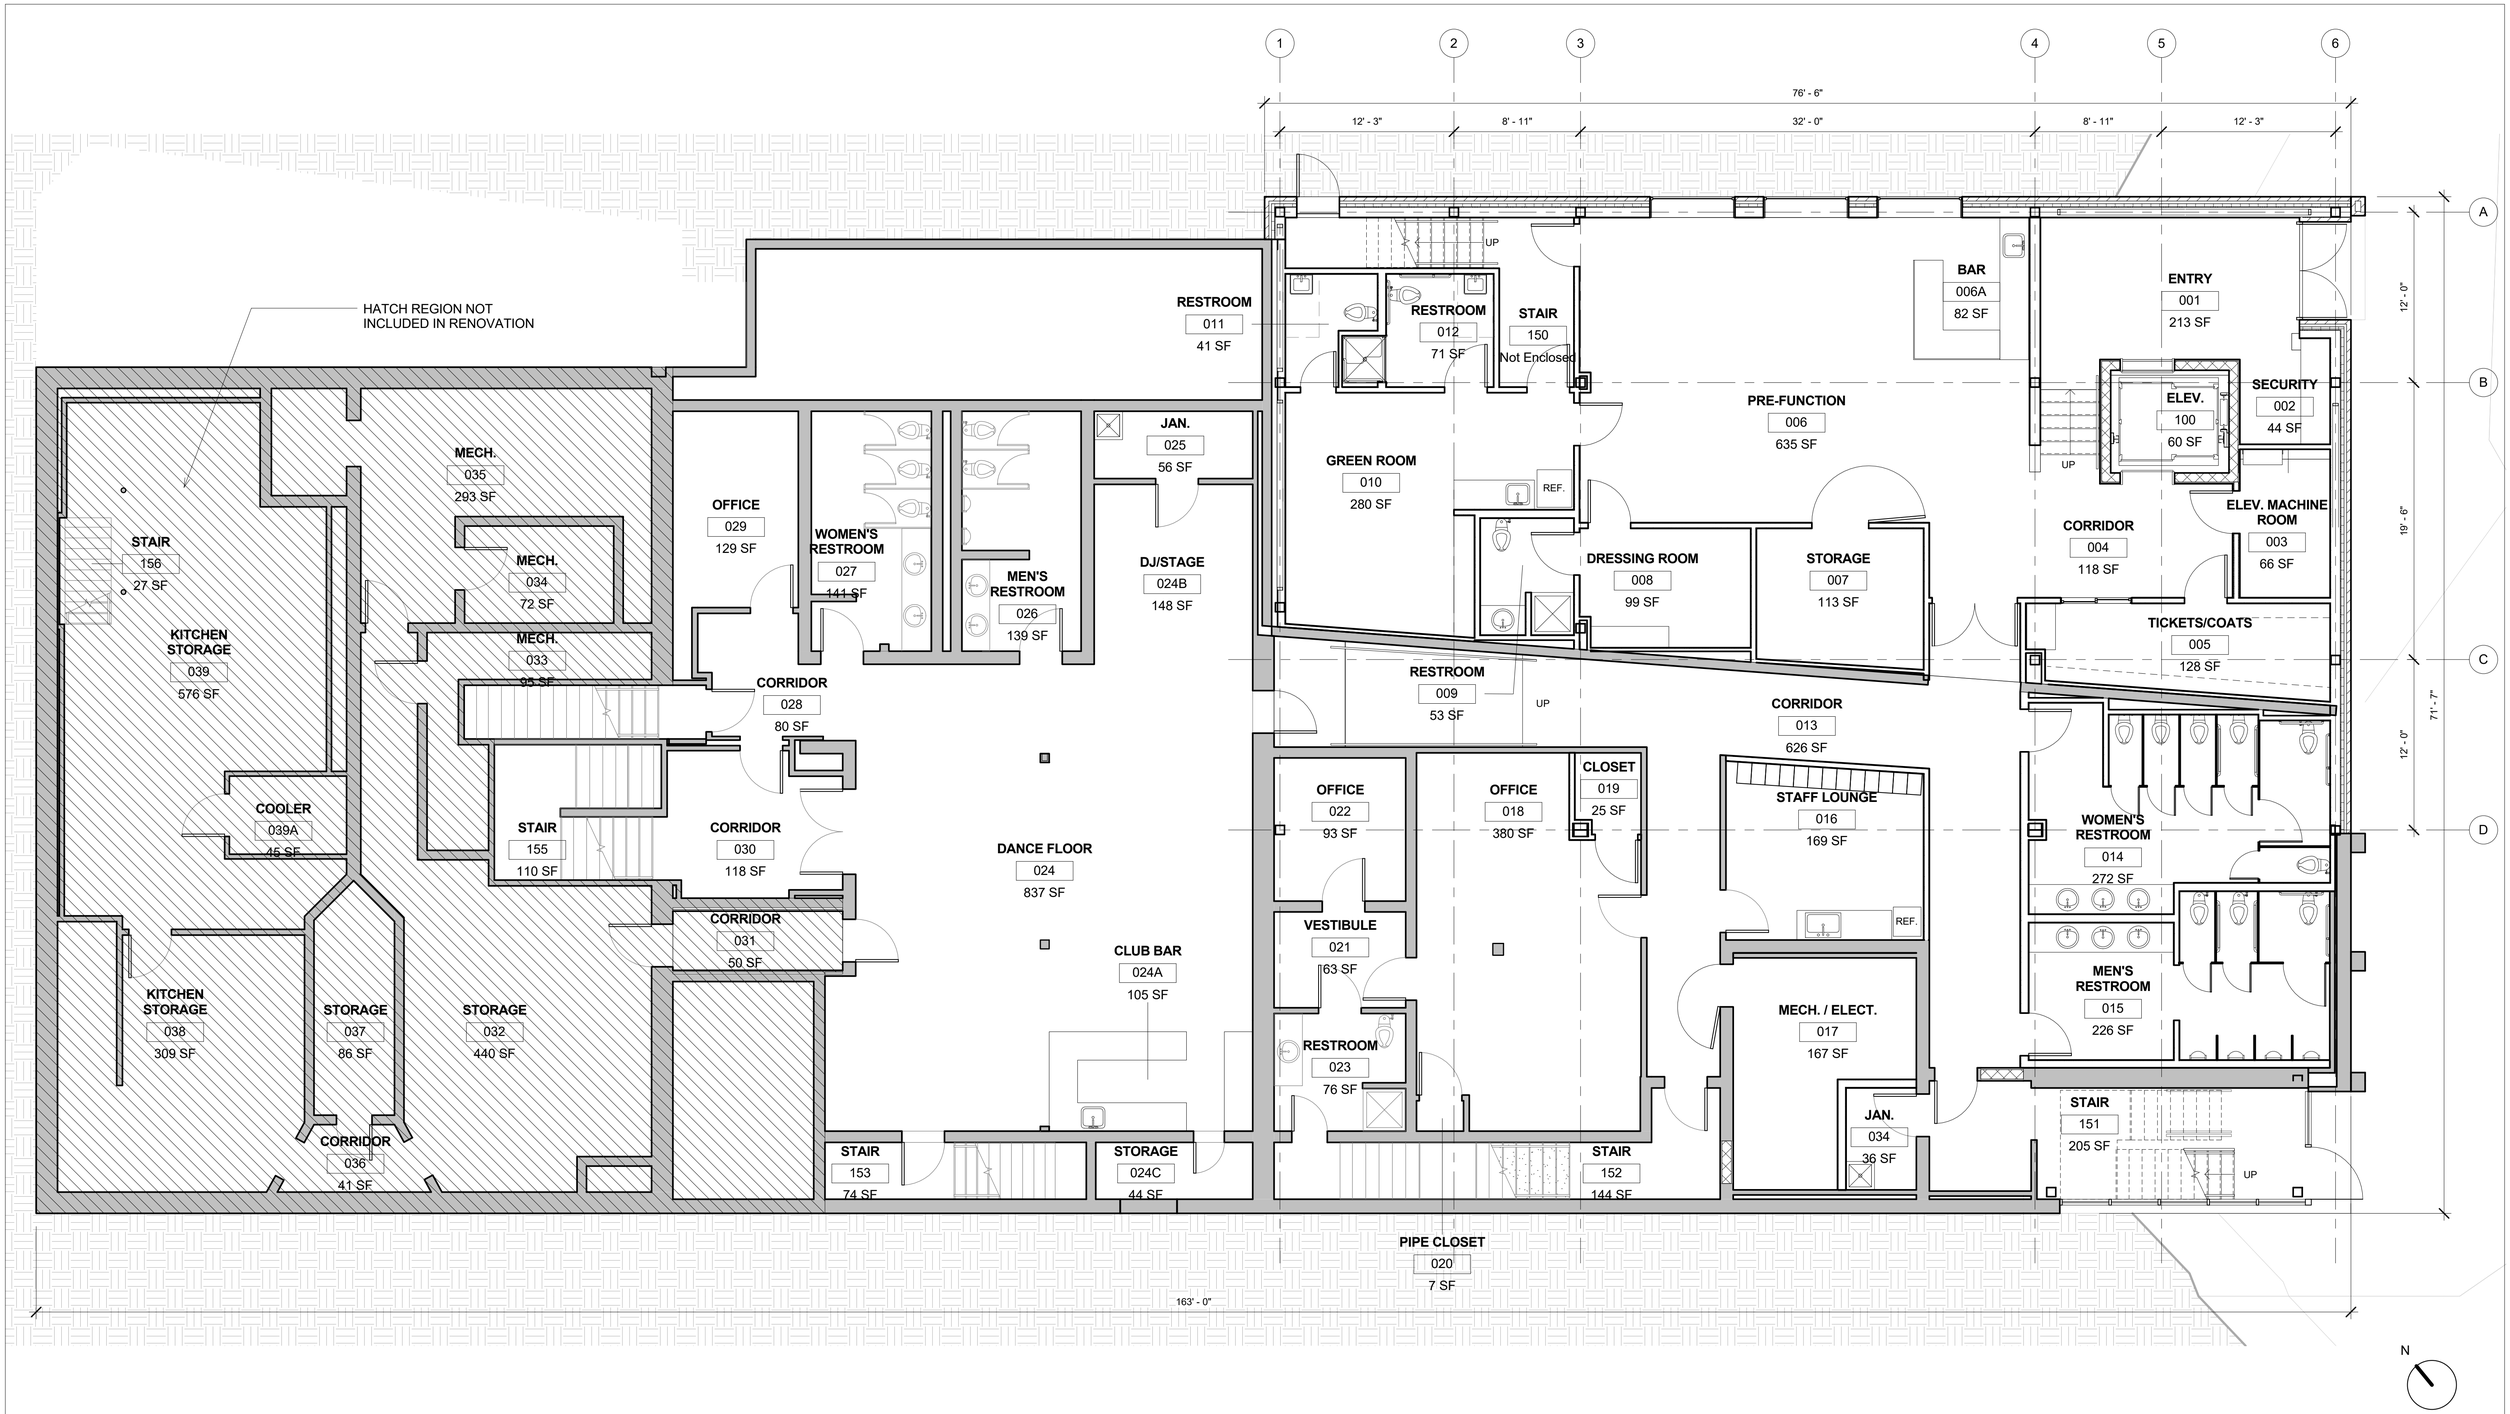

ASYLUM
121 CENTER STREET
PORTLAND, MAINE 04101

BASEMENT FLOOR PLAN

SCALE: 3/16" = 1'-0"

WBRC ARCHITECTS • ENGINEERS