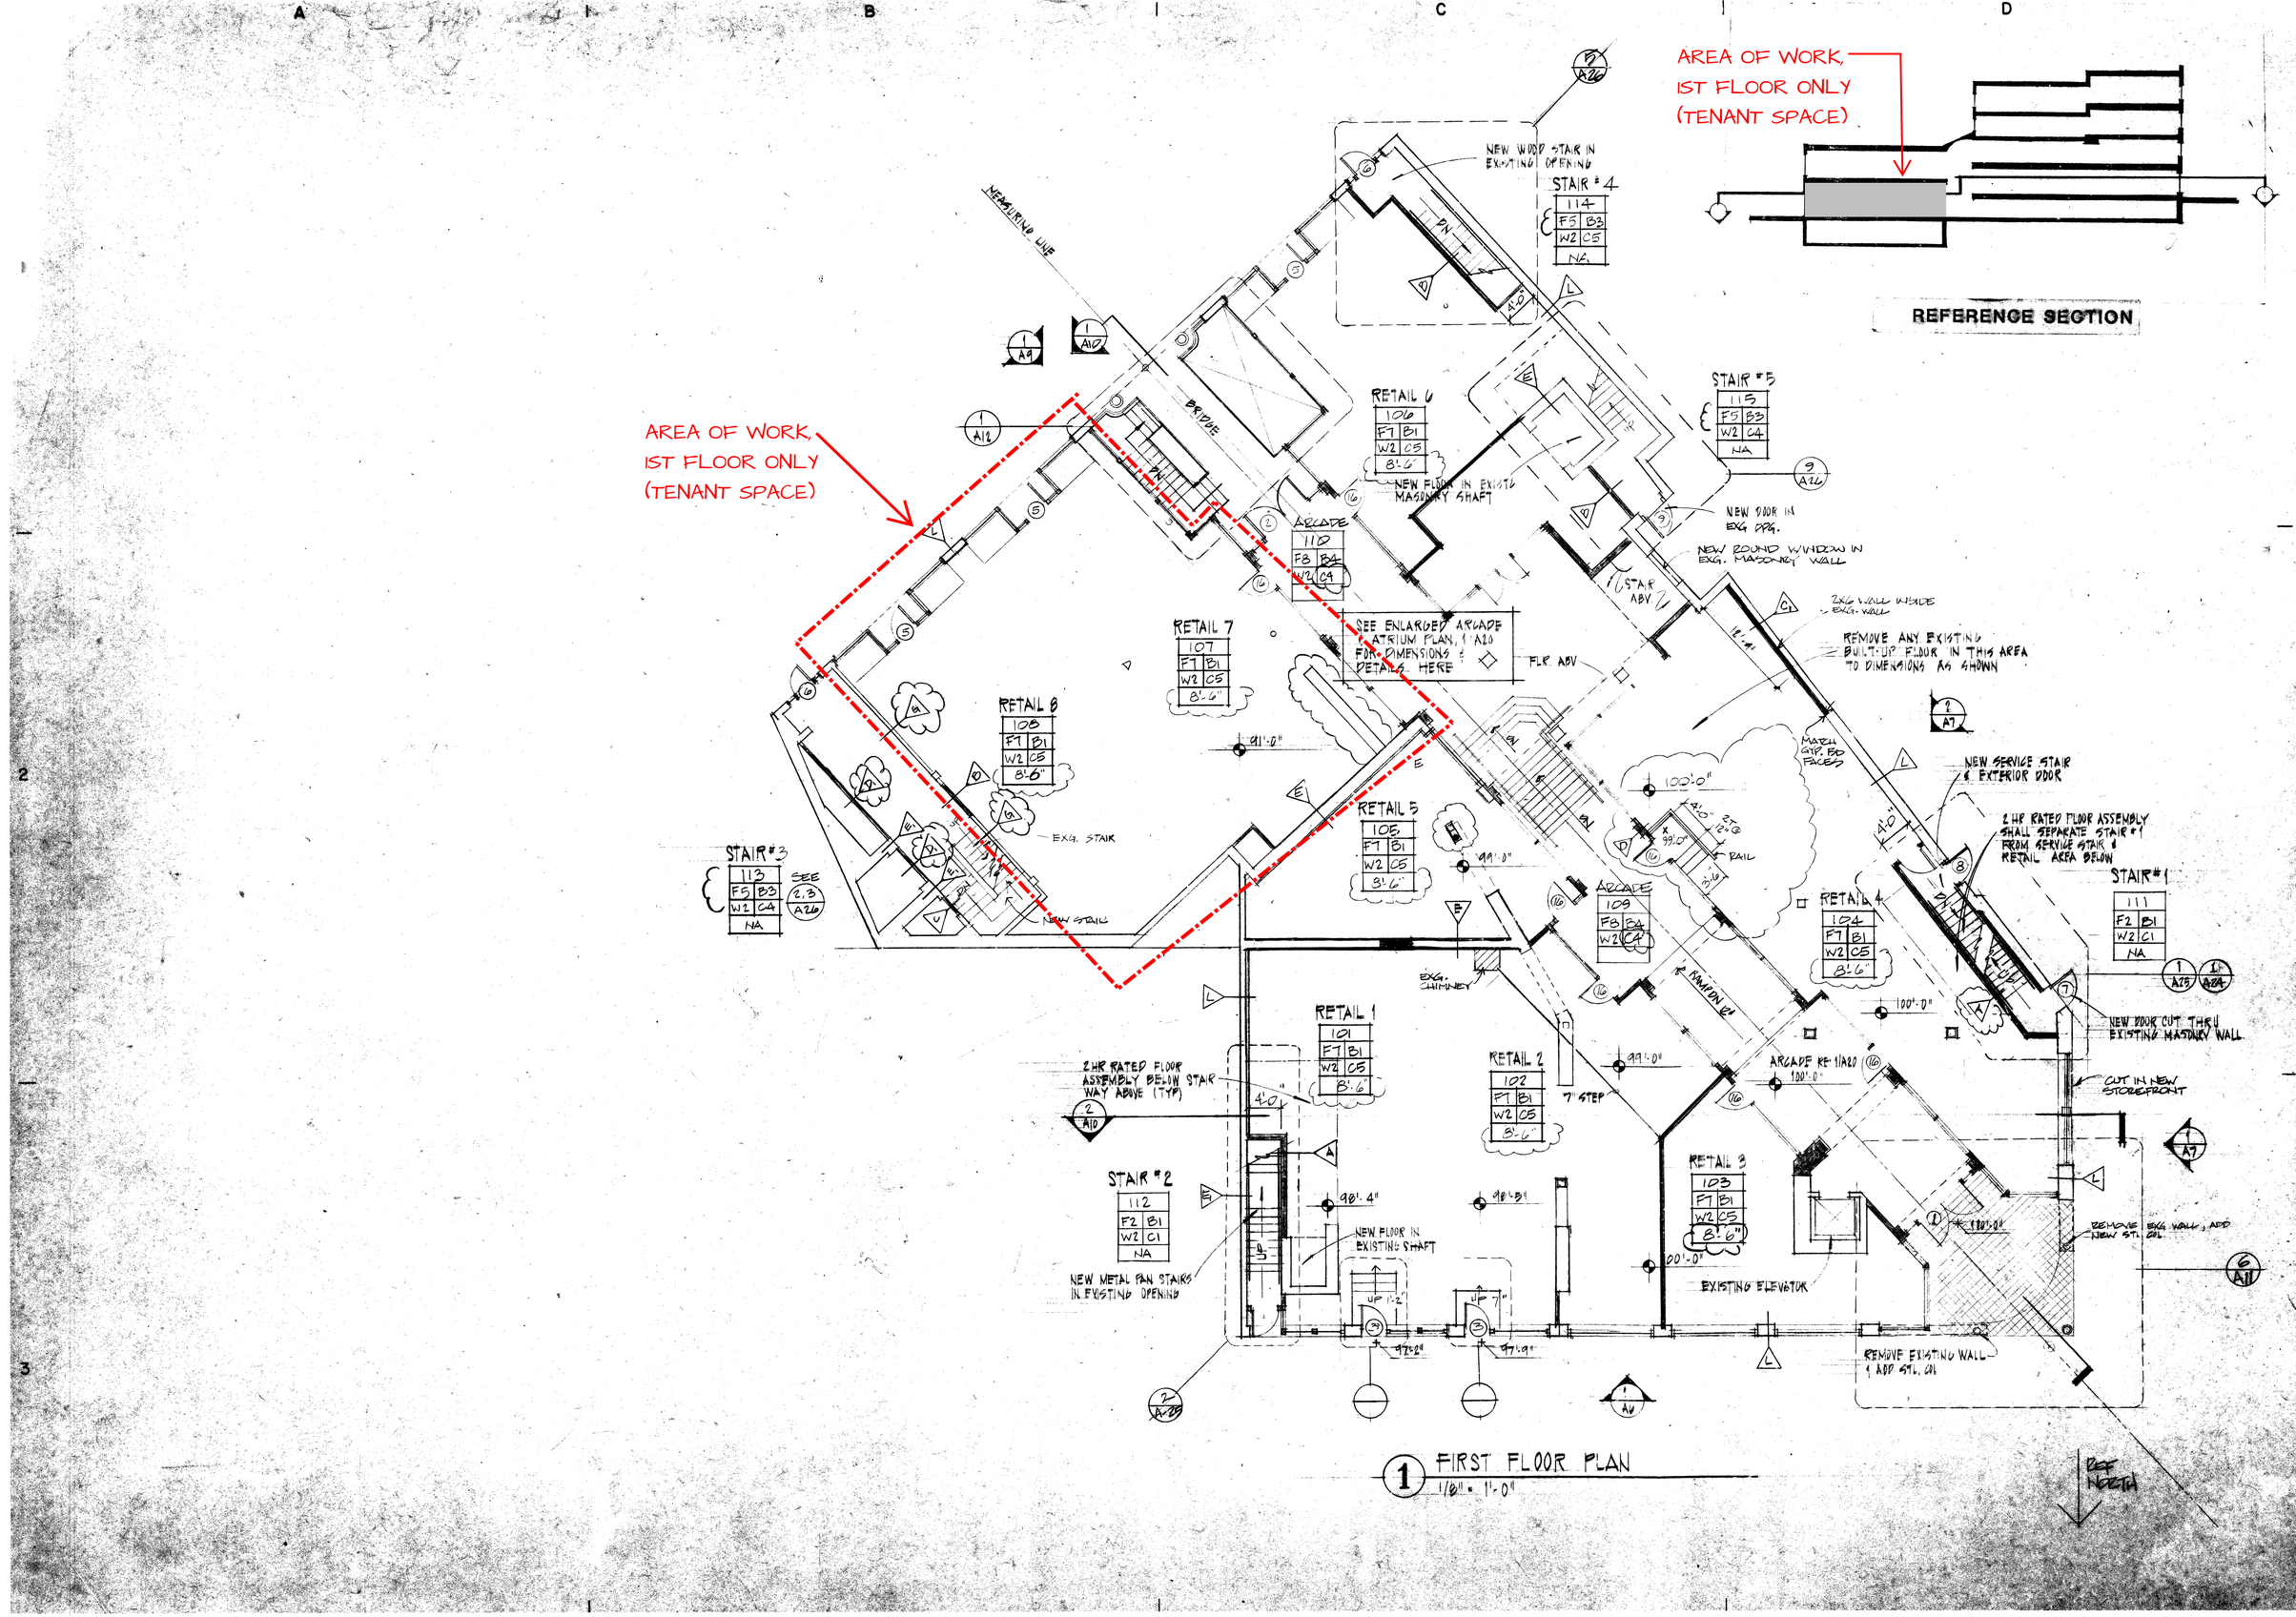

1 FIRST FLOOR PLAN
1/8" = 1'-0"

REGISTERED ARCHITECT DAVID LLOYD No. 926 STATE OF MAINE

STANDBY CORP.
P.O. BOX 1074
PORTLAND, ME 04104

ARCHITELLIC
ARCHITECTS

MONUMENT WAY
MONUMENT SQUARE
PORTLAND, MAINE

Date 9/26/88 | Scale 1/8"=1'-0" | Checked by

Drawn by TTZ

Revisions ① WALL TYPES 10/11/88 2/03/89

FIRST FLOOR PLANS

A2