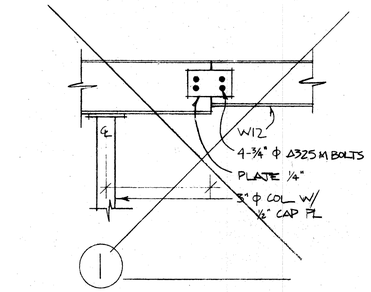

1

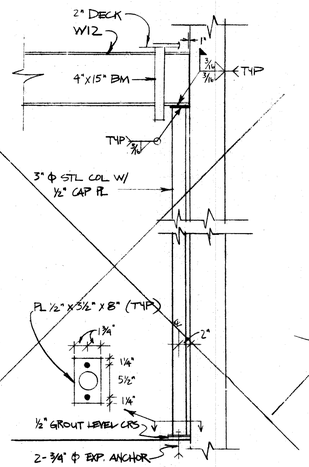

2

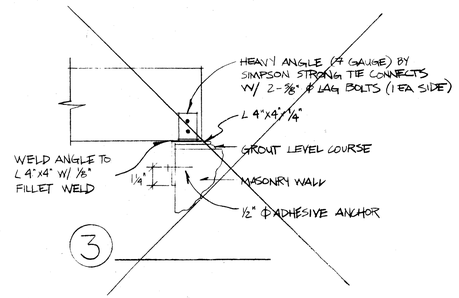

3

VOID

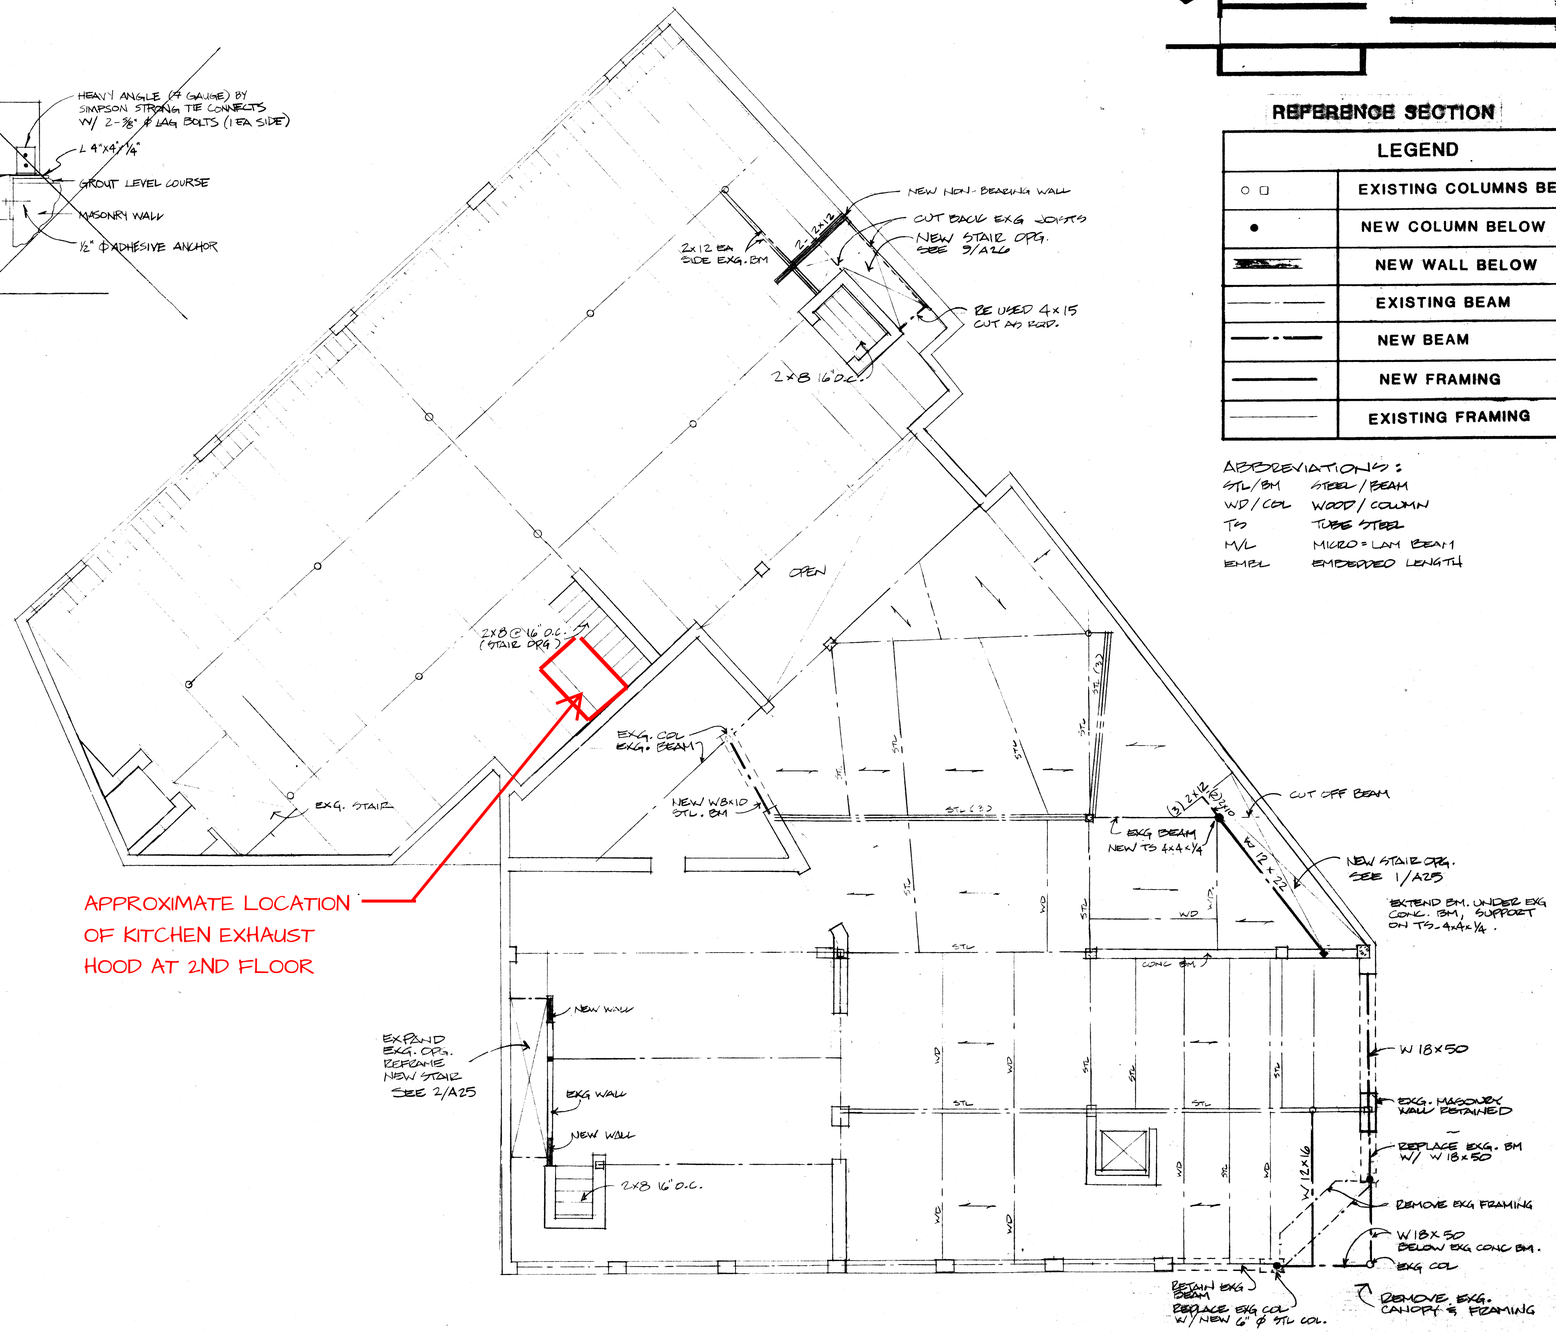

1 **SECOND FLOOR FRAMING PLAN**

SCALE 1/8" = 1'-0"

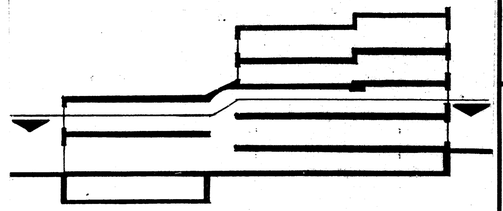

REFERENCE SECTION

LEGEND	
○ □	EXISTING COLUMNS BELOW
●	NEW COLUMN BELOW
	NEW WALL BELOW
	EXISTING BEAM
	NEW BEAM
	NEW FRAMING
	EXISTING FRAMING

ABBREVIATIONS:

STL/BM	STEEL / BEAM
WD/COL	WOOD / COLUMN
T5	TUBE STEEL
M/L	MICRO = LAM BEAM
EMBD	EMBEDDED LENGTH

SEE S-4 FOR GENERAL NOTES

NORTH

STANDBY CORP
P.O. BOX 1074
PORTLAND, ME 04104

ARCHITECTS
84 Middle Street Portland, Maine 04101 (207)772-6022
120 South Street Boston, Massachusetts 02111 (617)542-6002

MONUMENT WAY
MONUMENT SQUARE
PORTLAND, MAINE

Date 10/6/88
Drawn by
Revisions
Scale ⅛" = 1'-0"
Checked by

SECOND FLOOR FRAMING

S-2