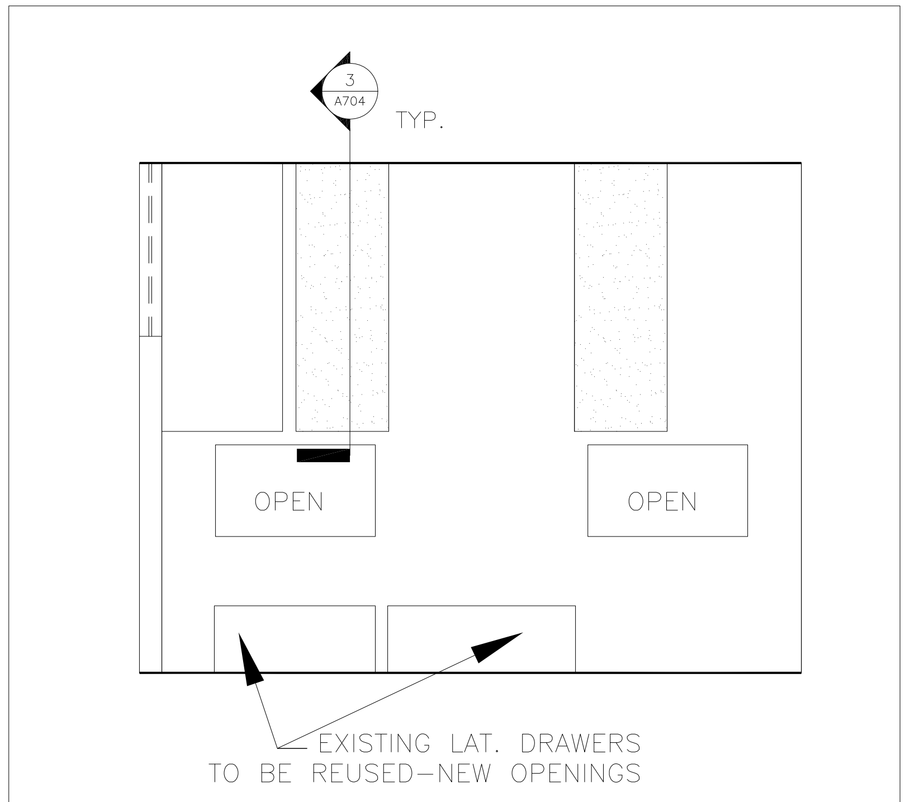

2 OPEN OFFICE 402
1/2"=1'–0"

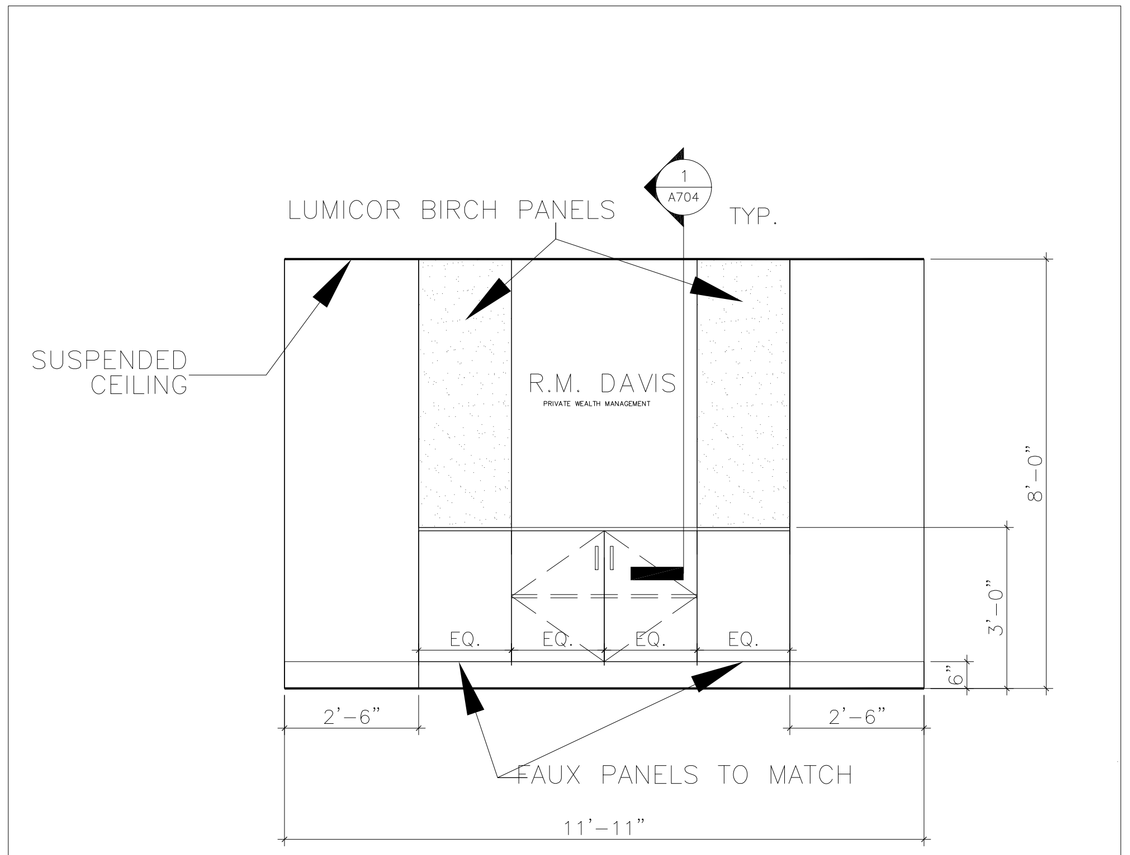

2 RECEPTION 403
1/2"=1'–0"

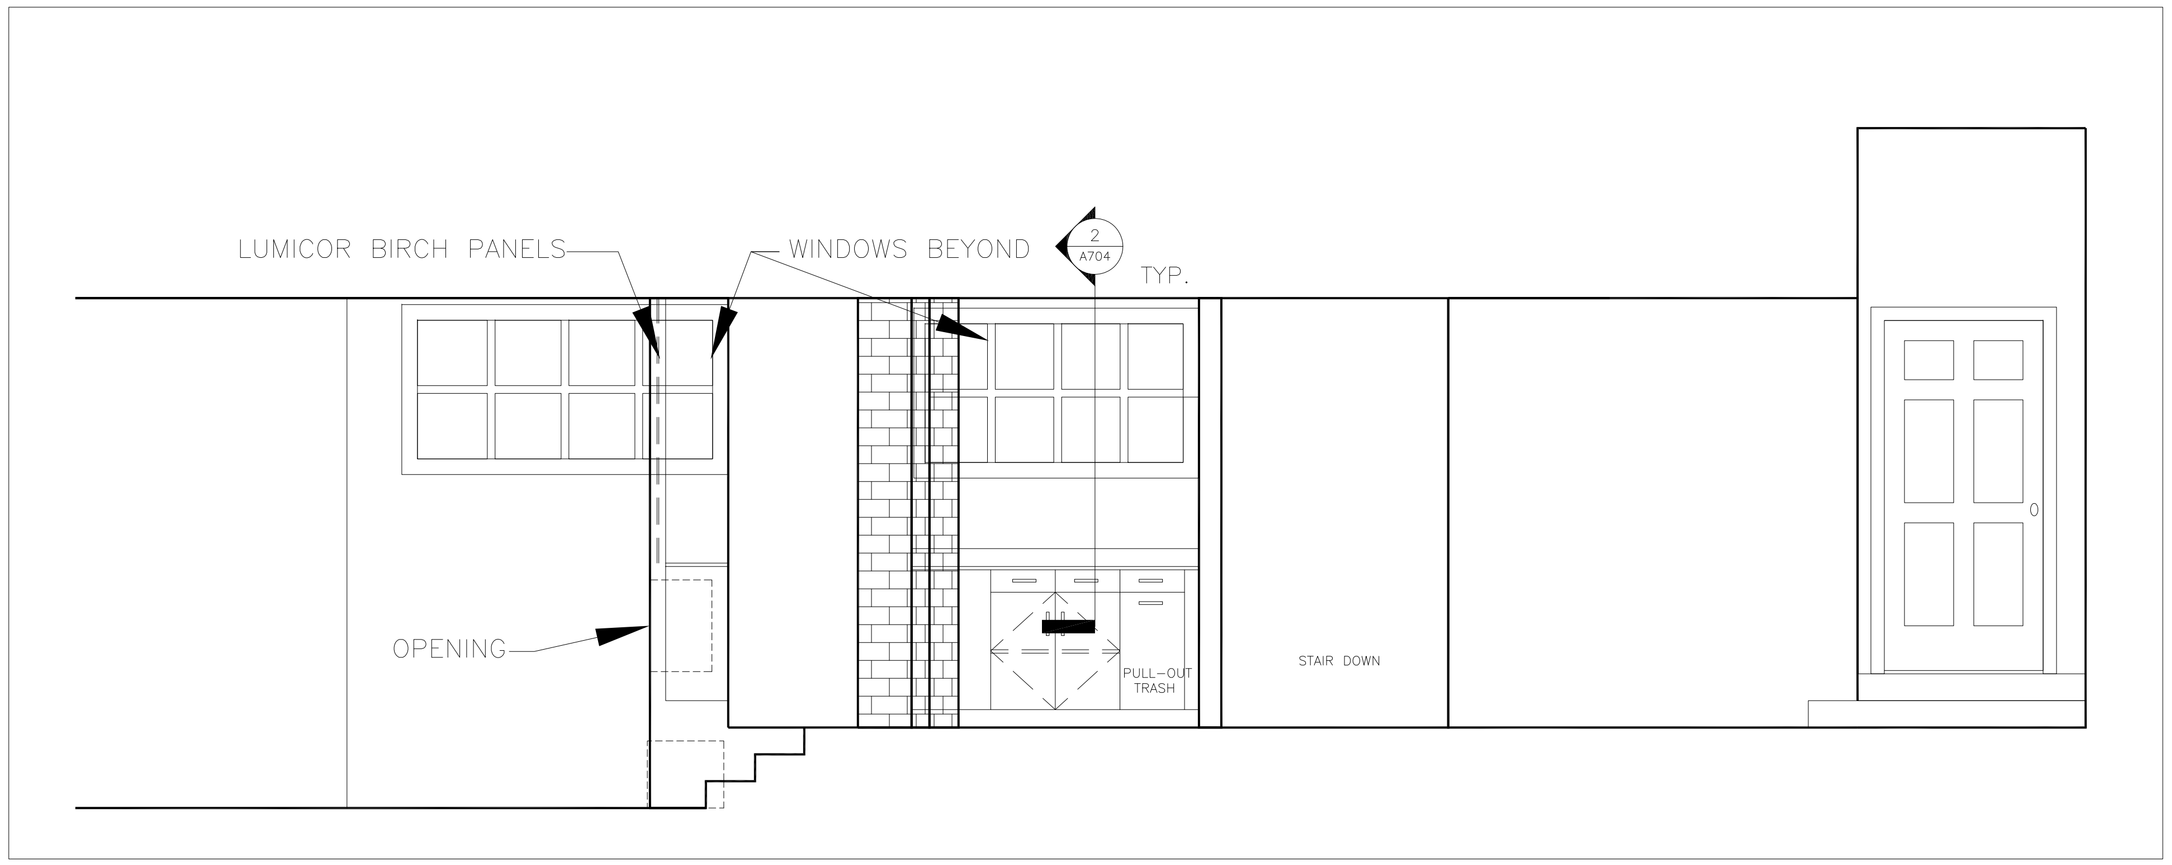

1 RECEPTION/WAITING 403 & 405
1/2"=1'–0"

NO	DATE	REVISIONS

PROJECT NORTH

RM DAVIS
24 CITY CENTER
PORTLAND, ME

TITLE
4TH.FLOOR
INTERIOR
ELEVATIONS

SCALE AS_NOTED

CHECKED BY JC

DRAWN BY JAT

DATE 1/11/16

re*fab
165 SPURWINK RD.
SCARBOROUGH, ME
P:(207) 408–5950

A204

14–701

C:\Users\Julie\Desktop\0.refab\RM Davis\CD Set\24x36SHEET.dwg Jan 18, 2016 – 8:30pm