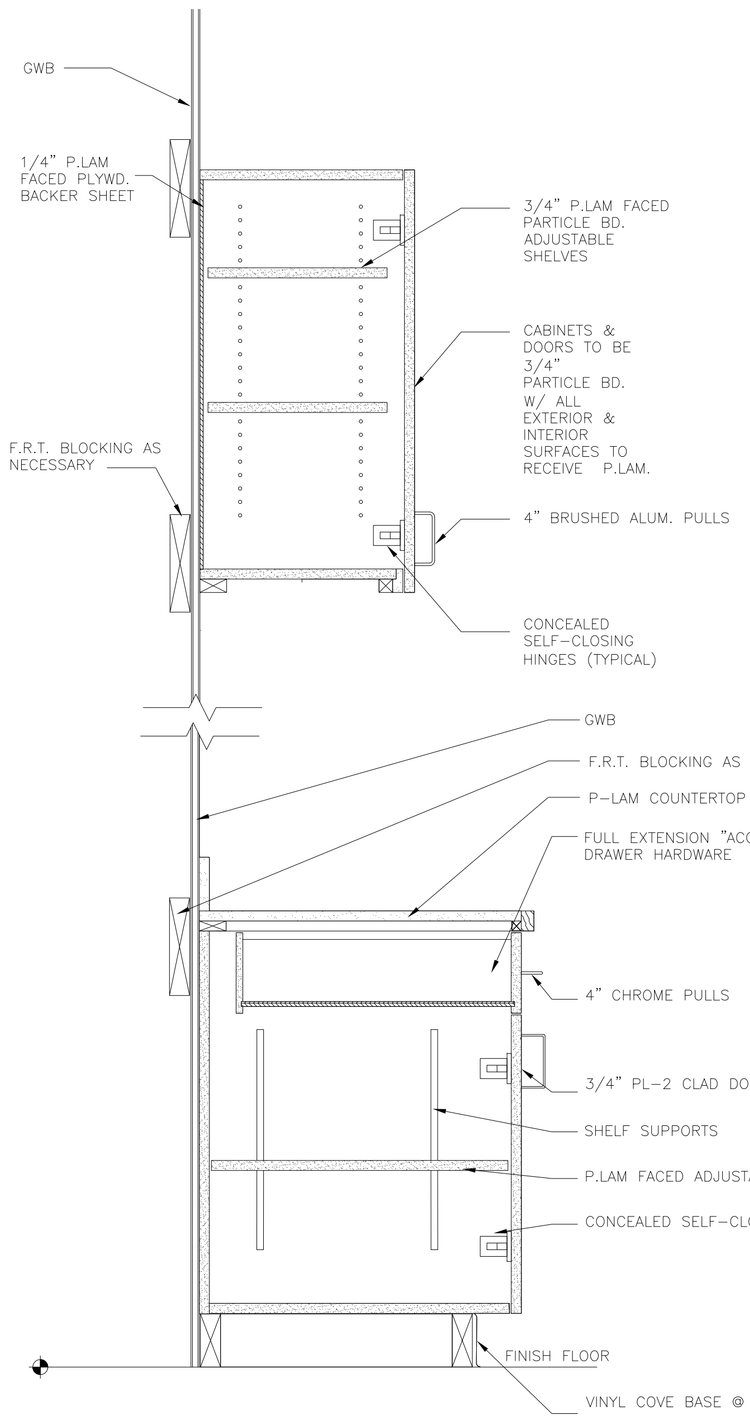

3 SECTION @ LOWER & UPPER CABNETS TYP.
1-1/2" = 1'-0"

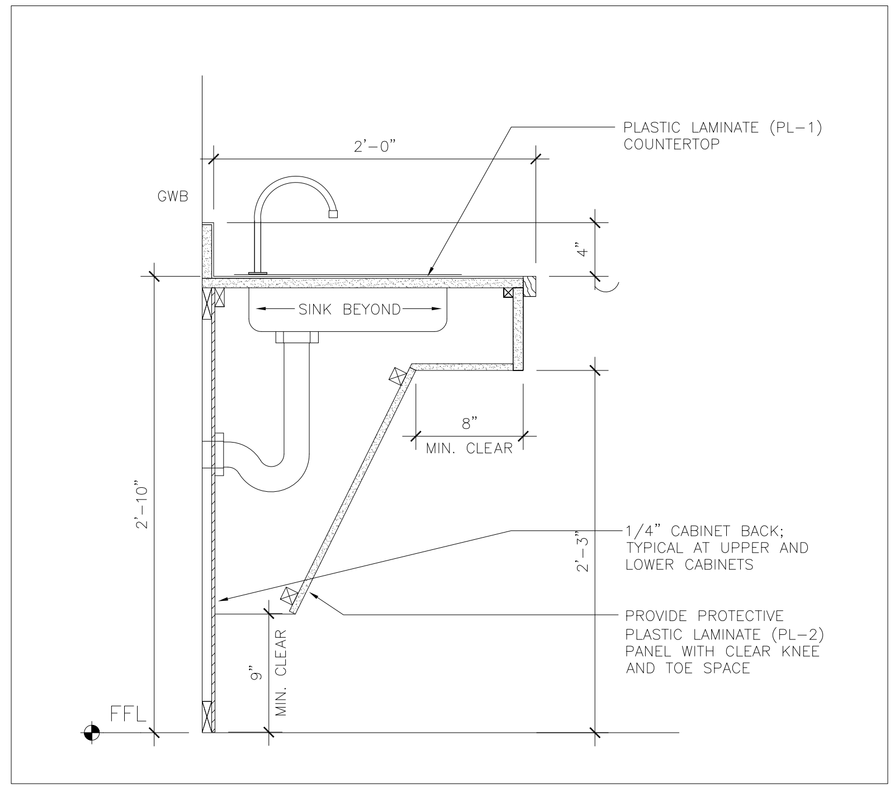

2 SECTION @ HANDICAP SINK TYP.
1-1/2" = 1'-0"

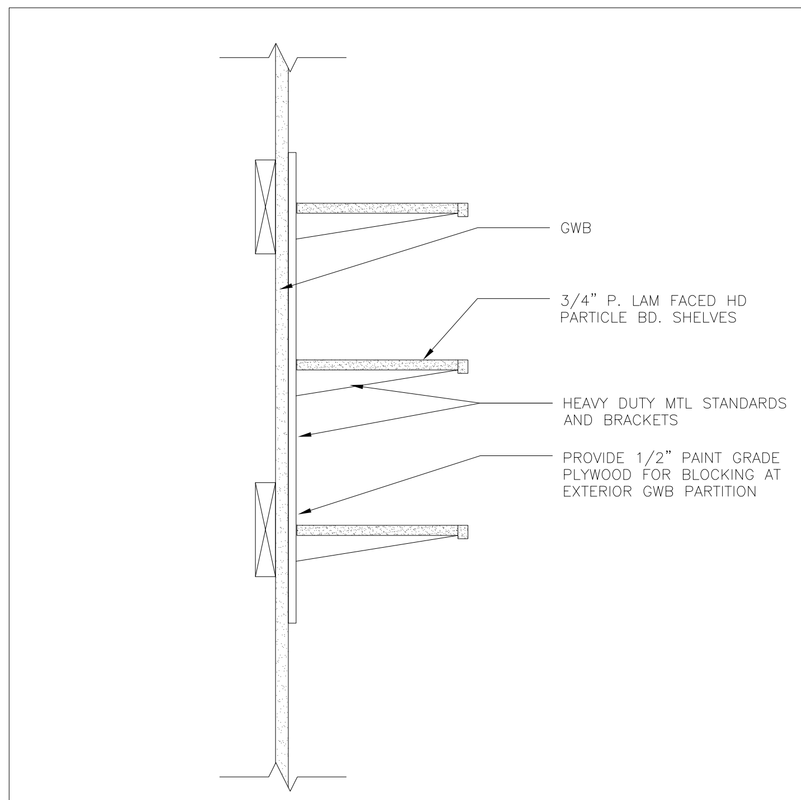

4 SECTION @ OPEN SHELVES TYP.
1-1/2" = 1'-0"

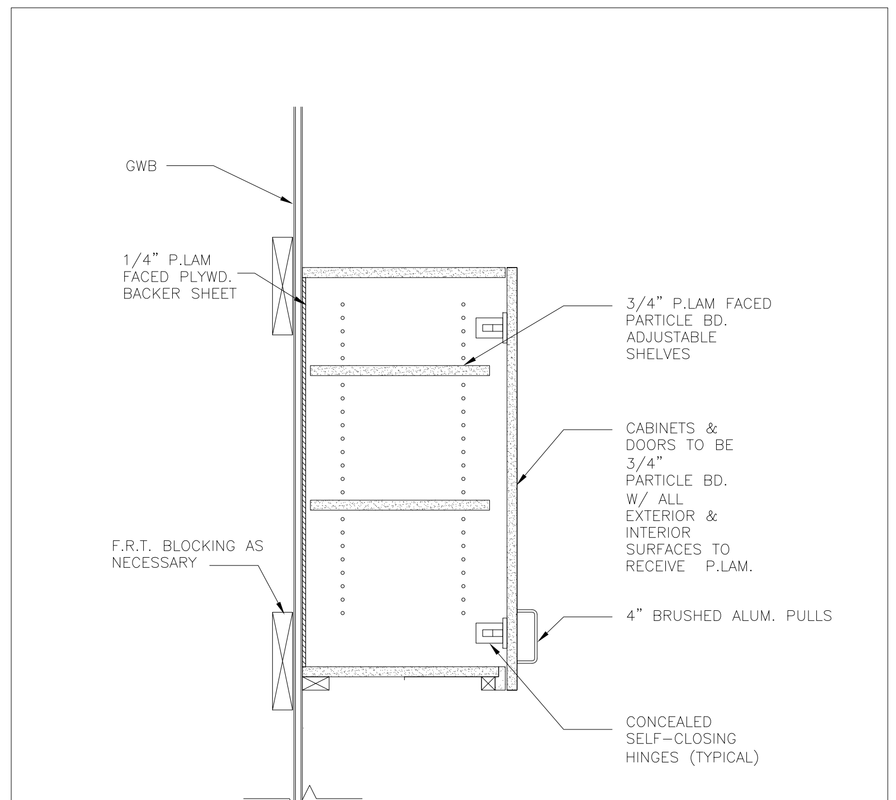

1 SECTION @ OVERHEAD CABINETS TYP.
1-1/2" = 1'-0"

NO	DATE	REVISIONS
1		
2		
3		

PROJECT NORTH

RM DAVIS
24 CITY CENTER
PORTLAND, ME

TITLE
1ST.FLOOR DETAILS
.

SCALE AS_NOTED
CHECKED BY JC
DRAWN BY JAT
DATE 1/11/16

rex fab
165 SPURWINK RD.
SCARBOROUGH, ME
P:(207) 408-5950

A701

14-701

C:\Users\Julie\Desktop\0.refab\RM Davis\CD Set\24x36SHEET.dwg Jan 18, 2016 - 8:13pm