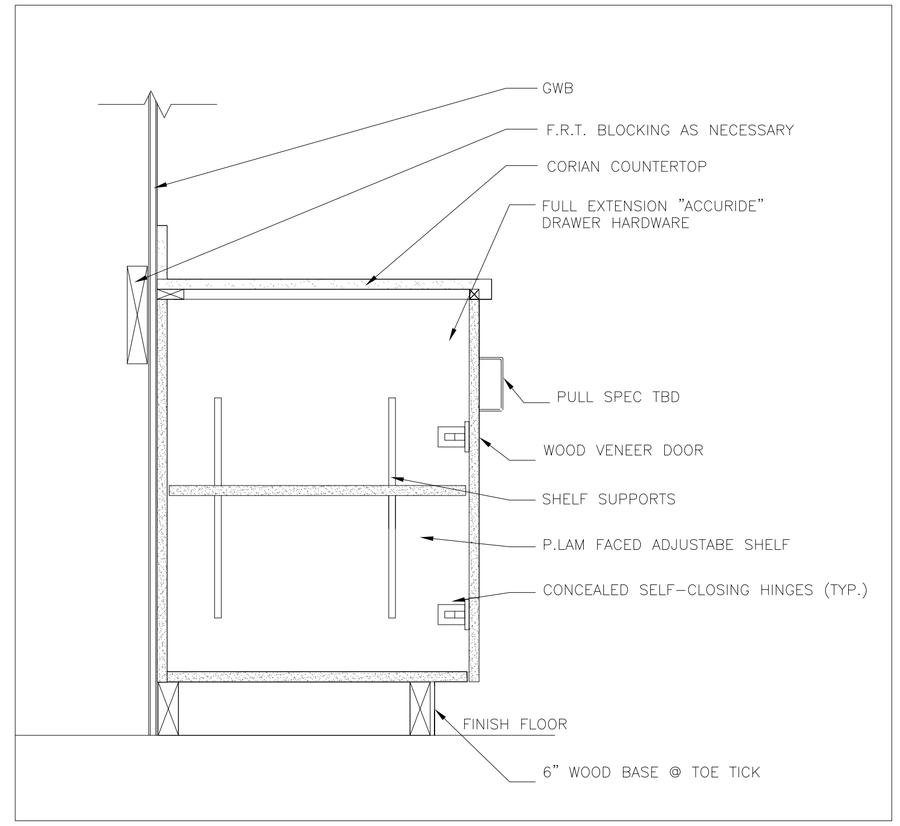

2 SECTION @ MILLWORK 403
1-1/2" = 1'-0"

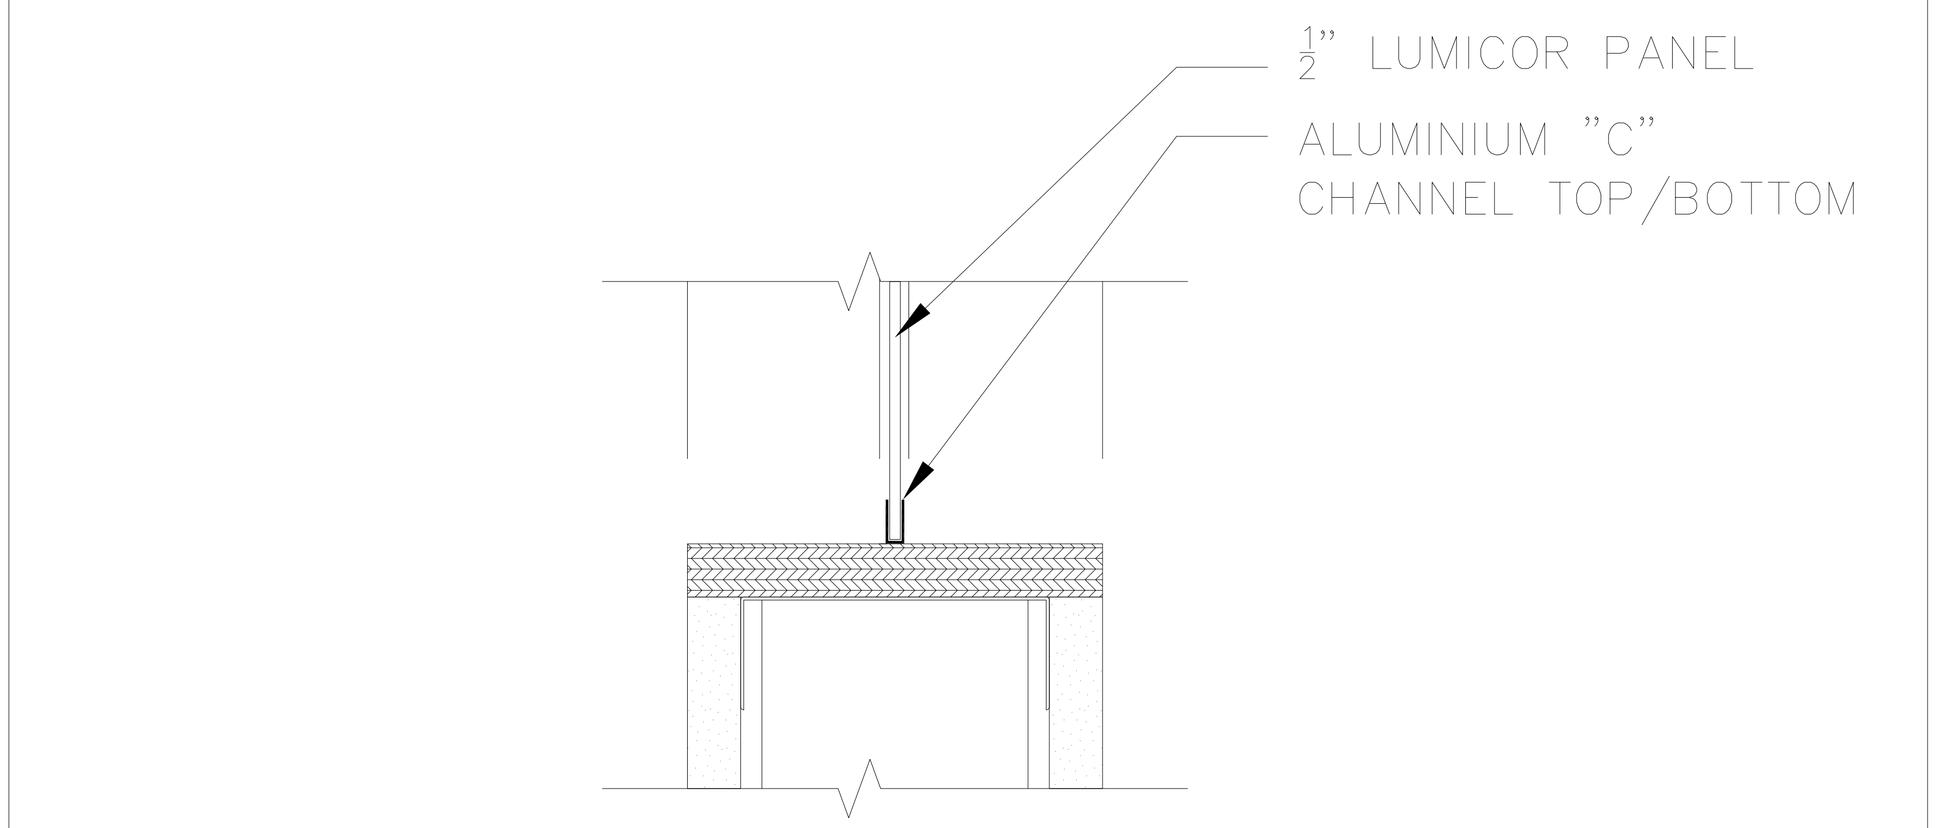

3 SECTION @ LUMICOR PANELS
N.T.S.

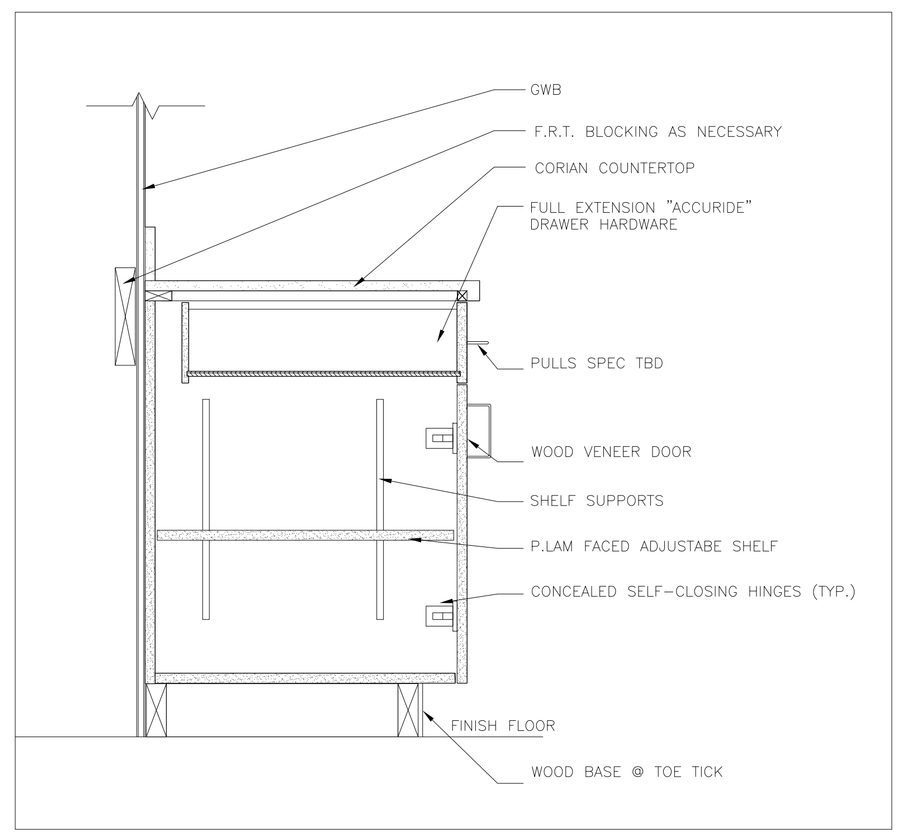

1 SECTION @ COFFEE/WAITING 405
1-1/2" = 1'-0"

NO	DATE	REVISIONS
-	-	-

PROJECT NORTH

RM DAVIS
24 CITY CENTER
PORTLAND, ME

TITLE
4TH.FLOOR
DETAILS
.

SCALE AS_NOTED
CHECKED BY JC
DRAWN BY JAT
DATE 1/11/16

re*fab
165 SPURWINK RD.
SCARBOROUGH, ME
P:(207) 408-5950

A704

14-701

C:\Users\Julie\Desktop\0.refab\RM Davis\CD Set\24x36SHEET.dwg Jan 18, 2016 - 8:30pm