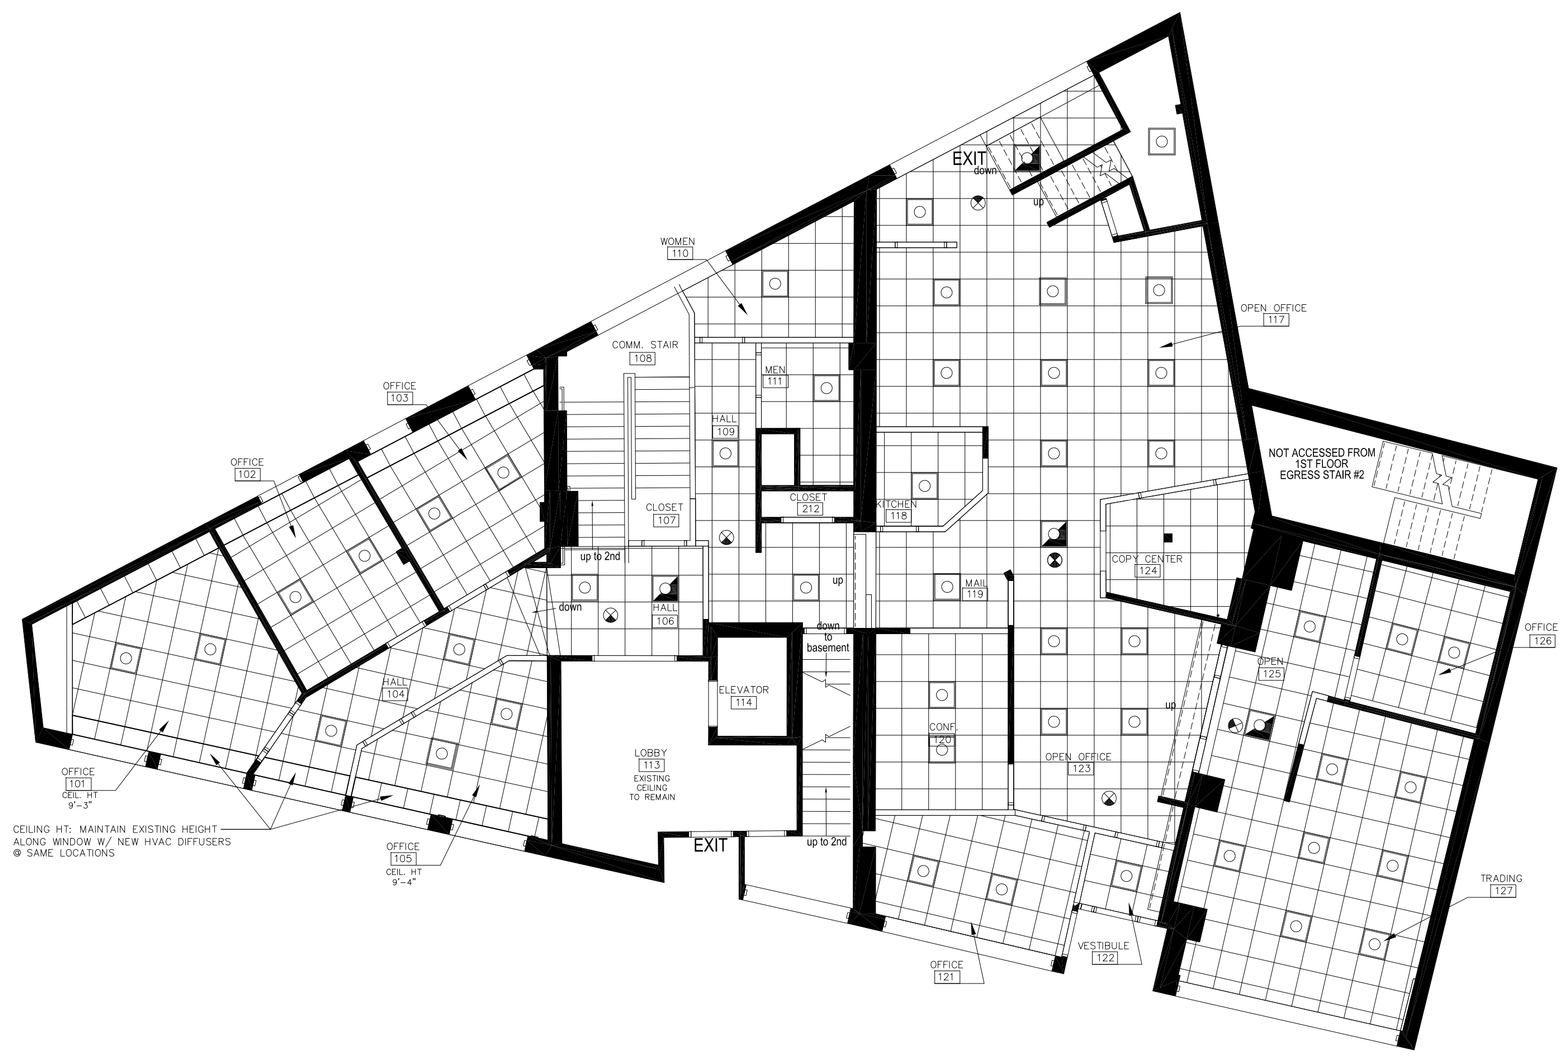

NOTES/LEGEND

1. EXIT SIGNS TO BE NEW
2. ALL NEW DETECTION DEVICES THROUGHOUT AS NEEDED
3. MAINTAIN EXISTING CEILING HEIGHTS THROUGHOUT U.O.N.

2X2 RECESSED FIXTURE | 2X2 RECESSED FIXTURE NIGHT | EXIT SIGN

A1 RCP & EXIT PLAN
1/8 = 1'-0"

NO	DATE	REVISIONS
1		
2		
3		

PROJECT NORTH

RM DAVIS
24 CITY CENTER
PORTLAND, ME

TITLE
1ST.FLOOR
RCP_EMERGENCY
EXIT_PLAN

SCALE 1/8"=1'-0"

CHECKED BY JC

DRAWN BY JAT

DATE 1/11/16

re*fab
165 SPURWINK RD.
SCARBOROUGH, ME
P:(207) 408-5950

A801

14-701

C:\Users\Julie\Desktop\0.refab\RM Davis\CD Set\24x36SHEET.dwg Jan 24, 2016 - 1:54pm