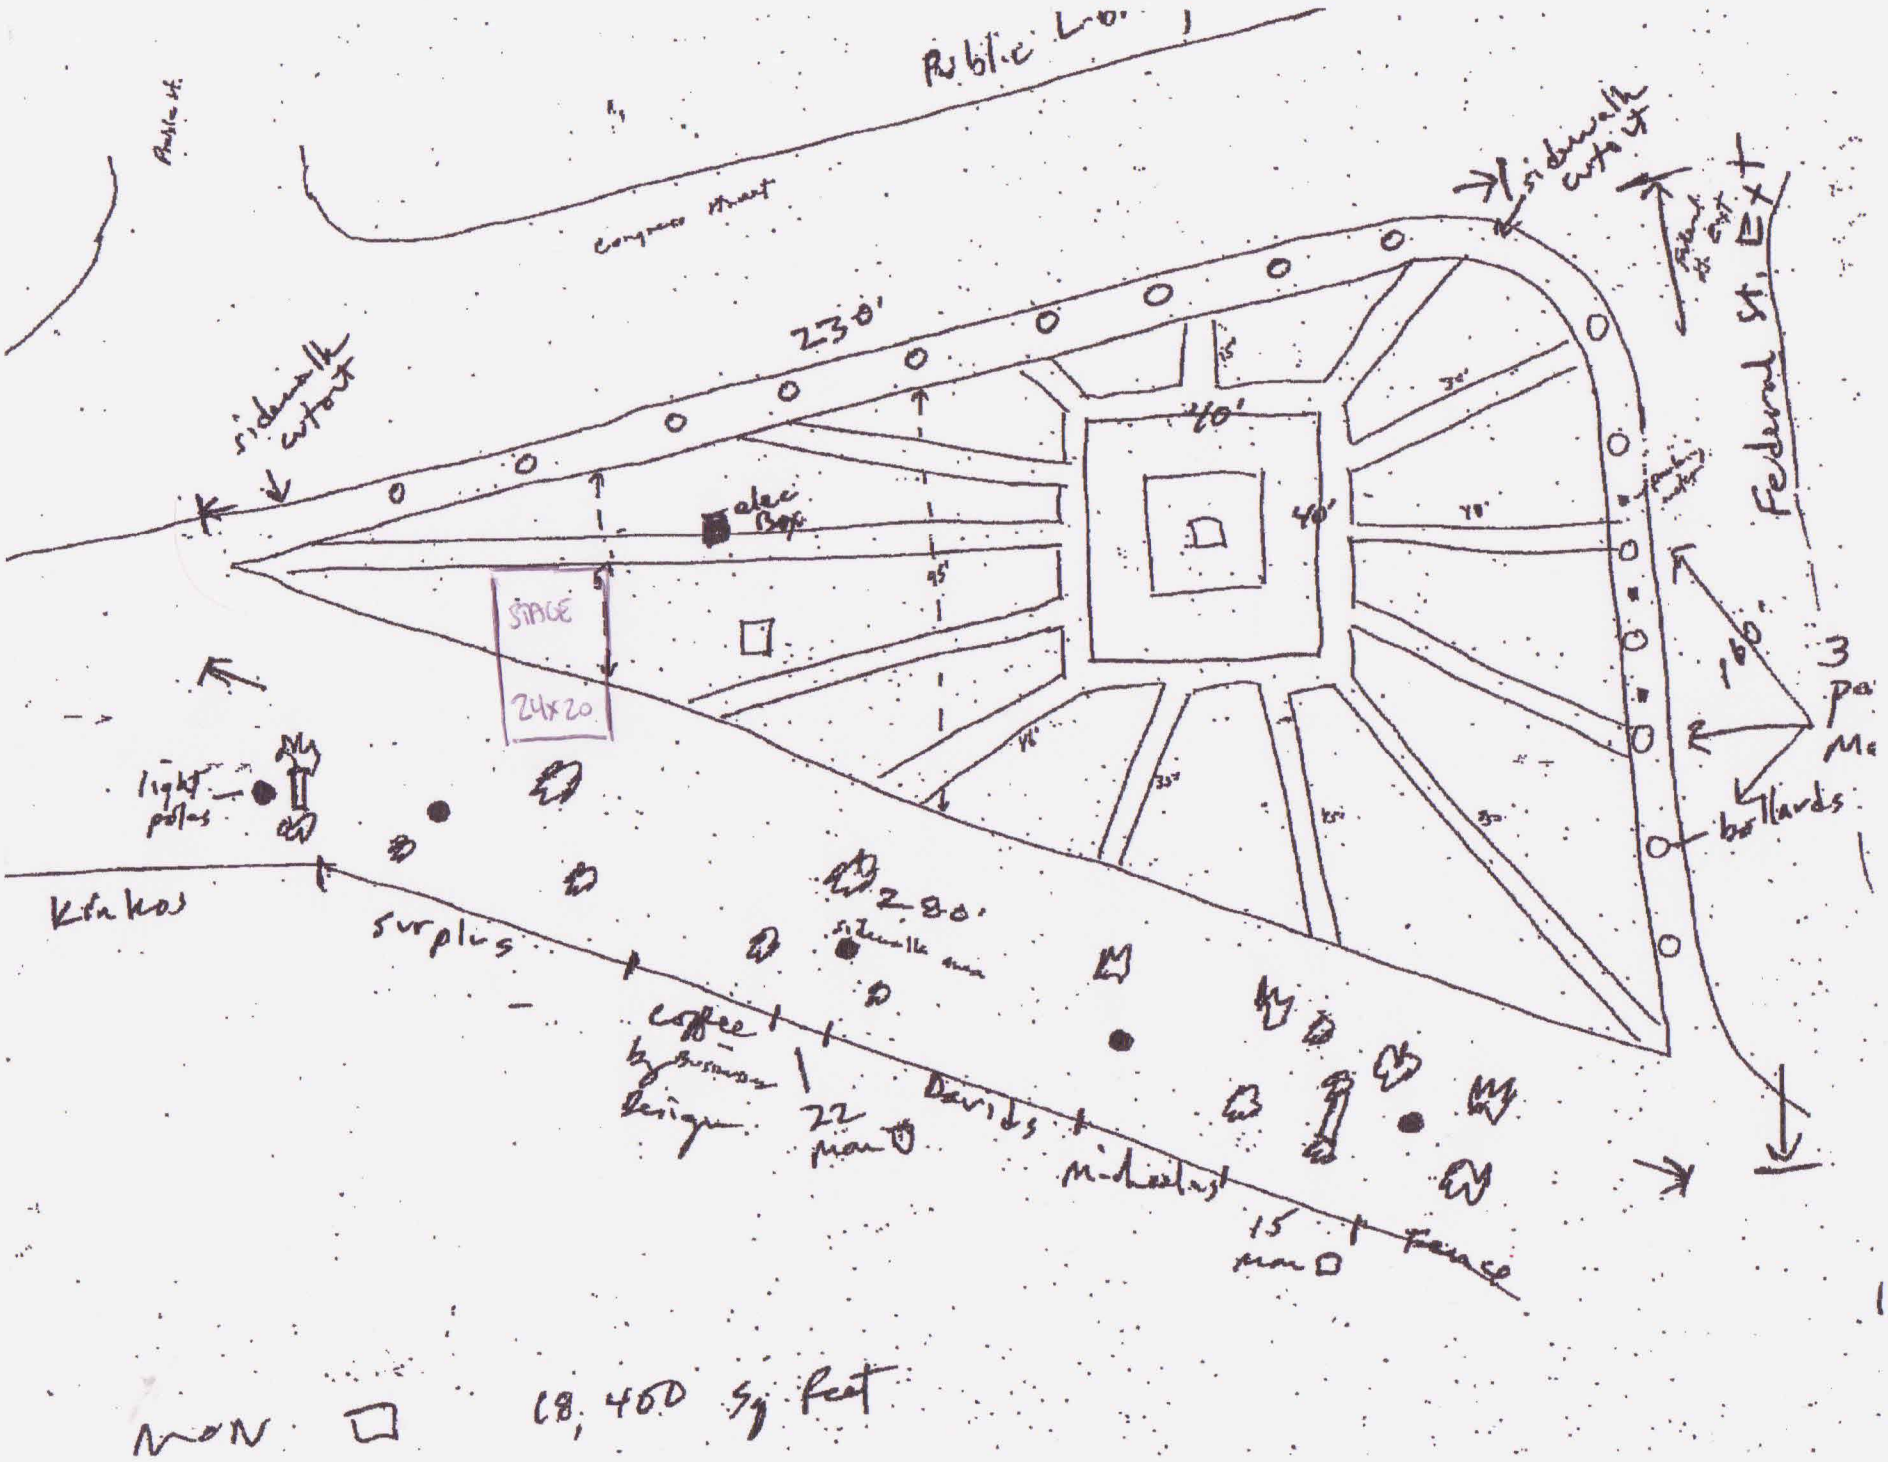
Public Lot
Public St.
Congress Street
sidewalk cutout
230'
sidewalk cutout
Federal St. Ext
40'
40'
alec Box
SPACE
24x20
light poles
Kinkos
surplus
280'
sidewalk
coffee
by business
design
22
Davids
Mi
15
fence
160'
3
bollards
MON
18,400 Sq Feet