PFC
3/24/14

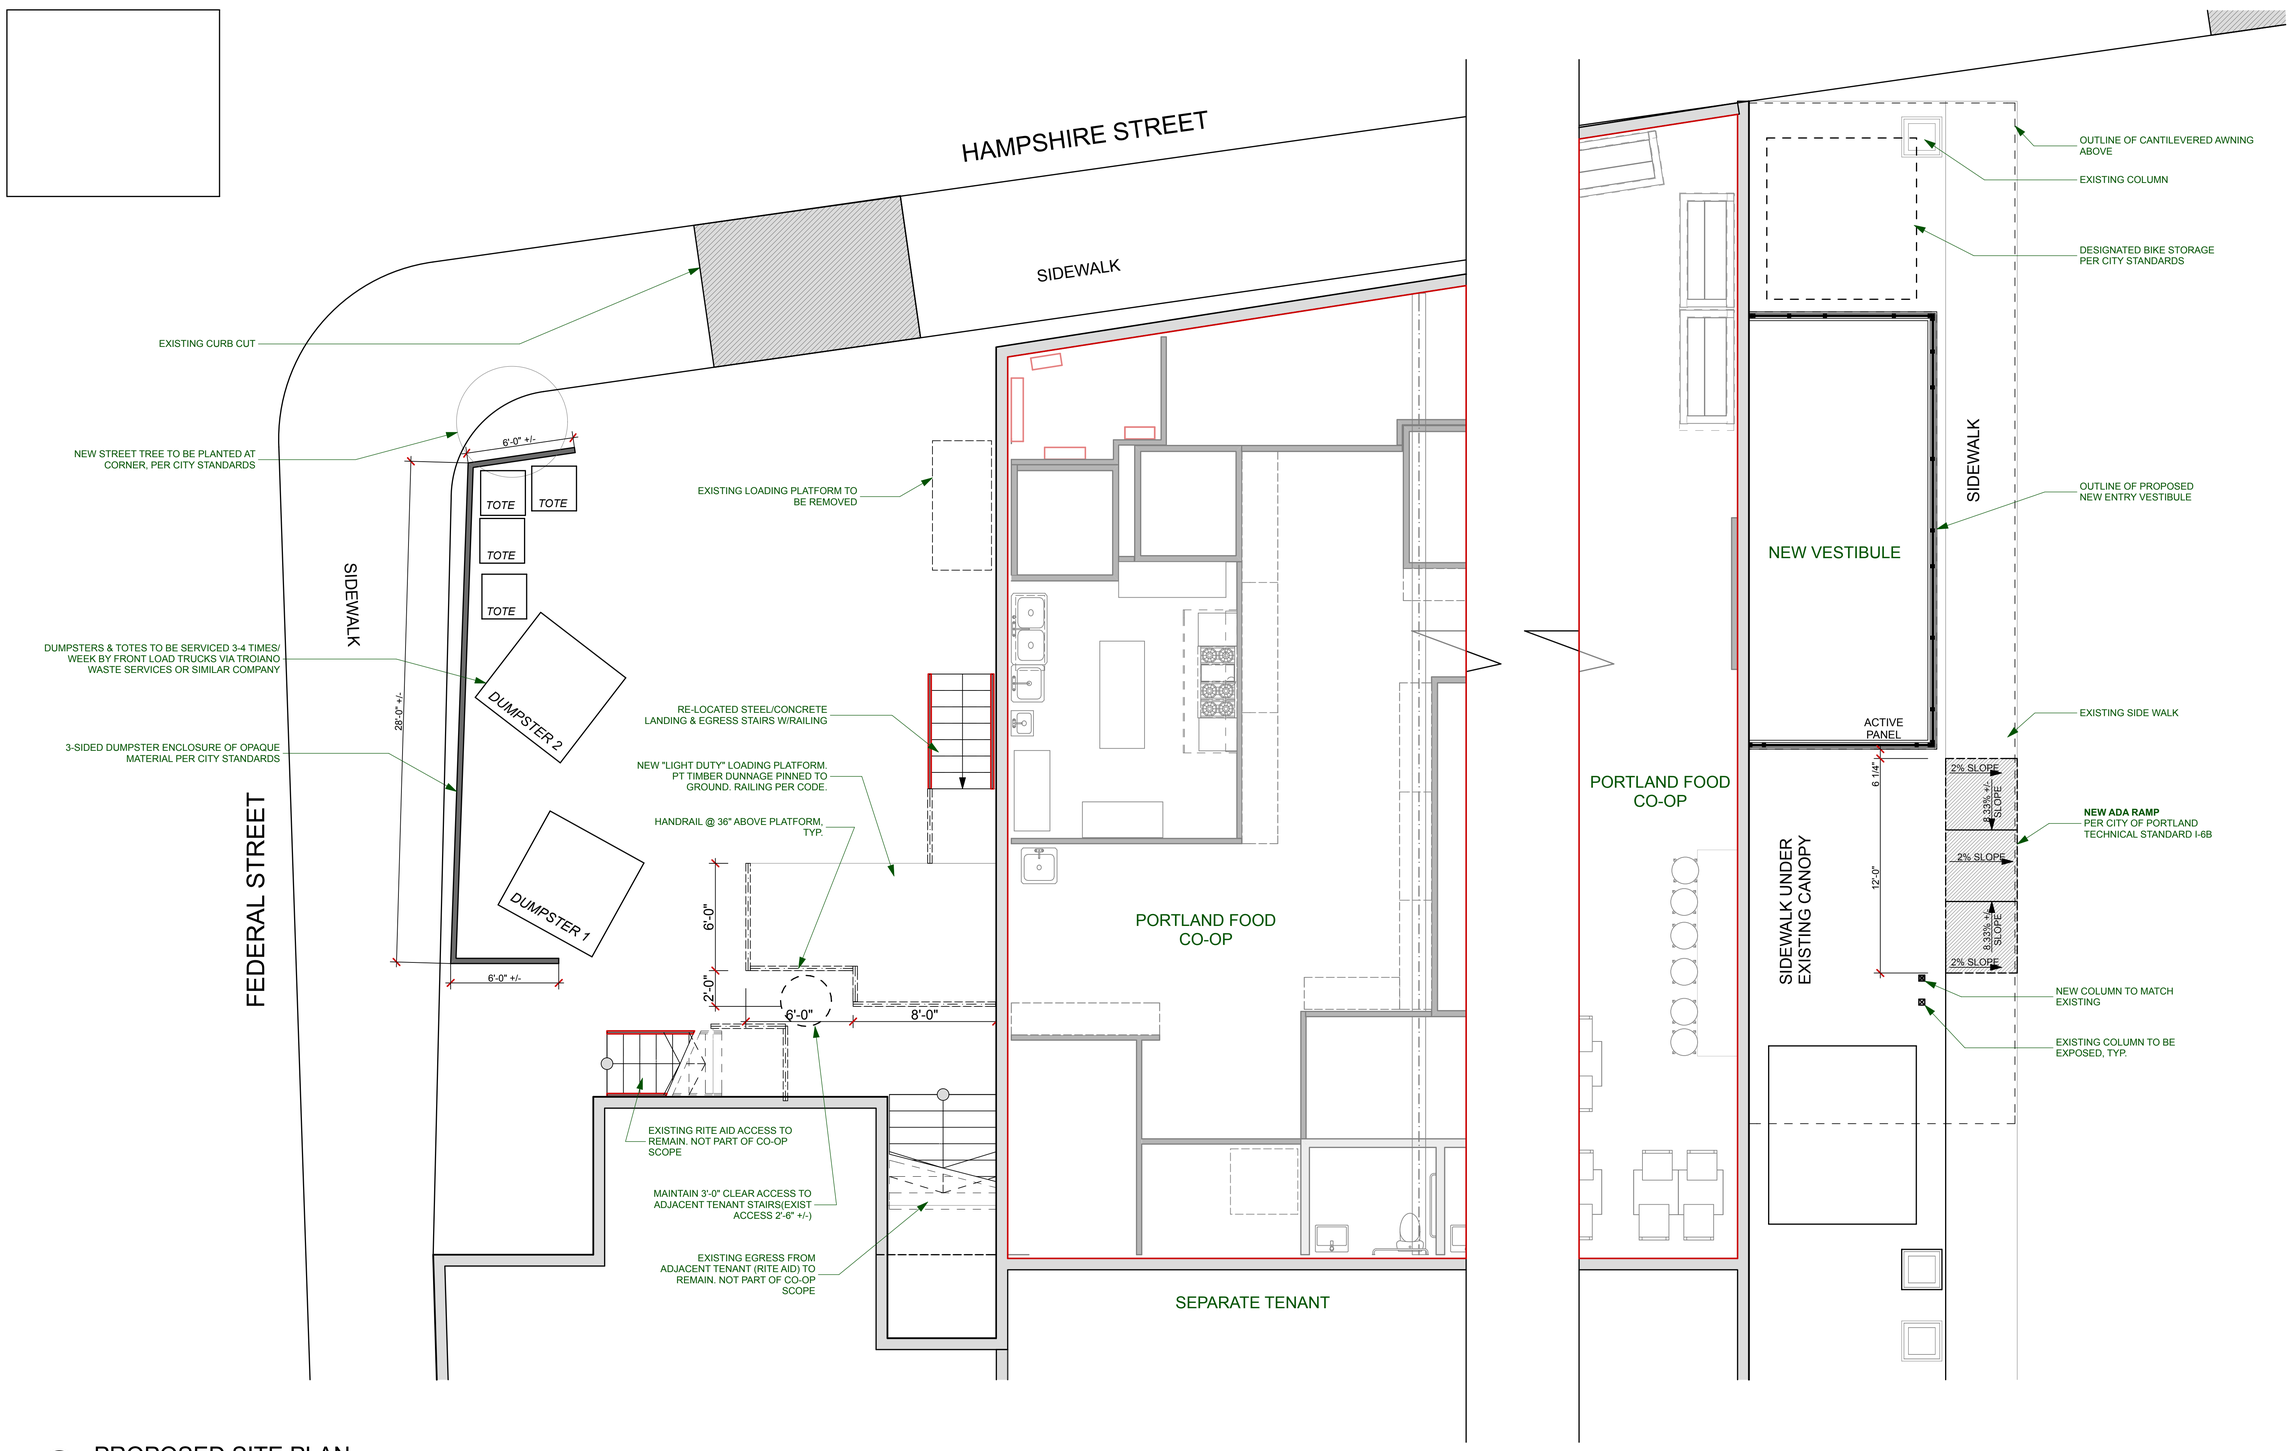

1 PROPOSED SITE PLAN
SCALE: 1/4" = 1'-0"

KAPLAN THOMPSON
ARCHITECTS
424 FORE ST., PORTLAND, ME 04101
207-842-2888 FAX:842-2828

LICENSED ARCHITECT
JAMES JESSE THOMPSON
No. 3275
STATE OF MAINE

PERMIT APPLICATION 3.24.2014

PROJECT:
NEW STORE
PORTLAND FOOD CO-OP
290 CONGRESS ST
PORTLAND, MAINE

DRAWING:	PROPOSED SITE PLAN		
SCALE:	AS NOTED	DRAWN BY:	RZT
DATE:	MARCH 24, 2014	REVISED:	

S-2