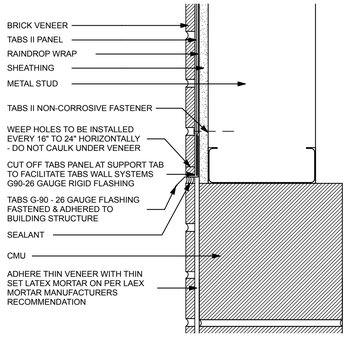

6 A3.3 BRICK BASE

SCALE: 3" = 1'-0"

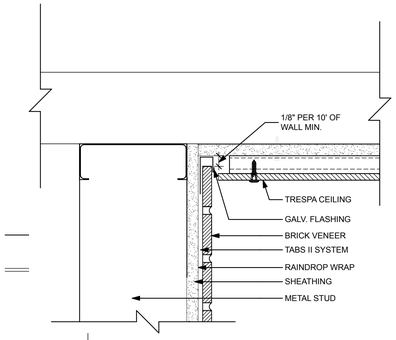

5 A3.3 BRICK SOFFIT

SCALE: 3" = 1'-0"

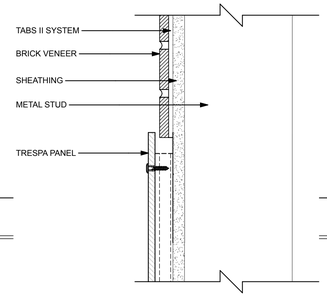

4 A3.3 BRICK TO TRESPA

SCALE: 3" = 1'-0"

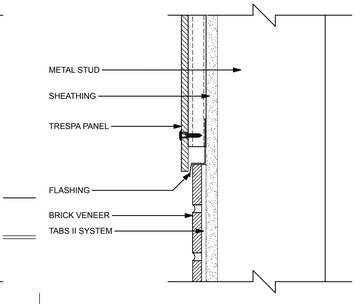

3 A3.3 TRESPA TO BRICK DETAIL

SCALE: 3" = 1'-0"

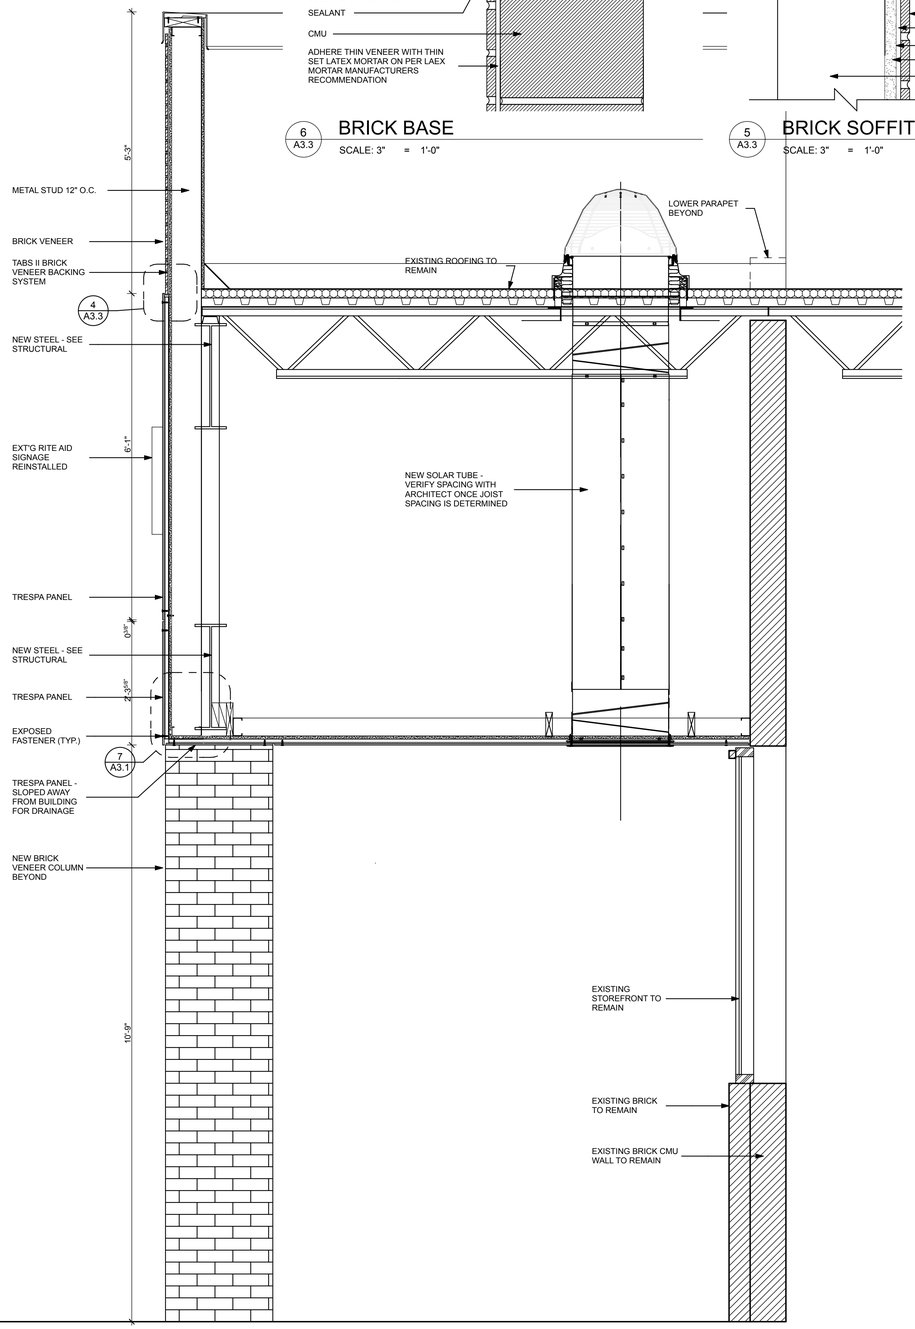

2 A3.3 SECTION AT RITE AID CANOPY

SCALE: 3/4" = 1'-0"

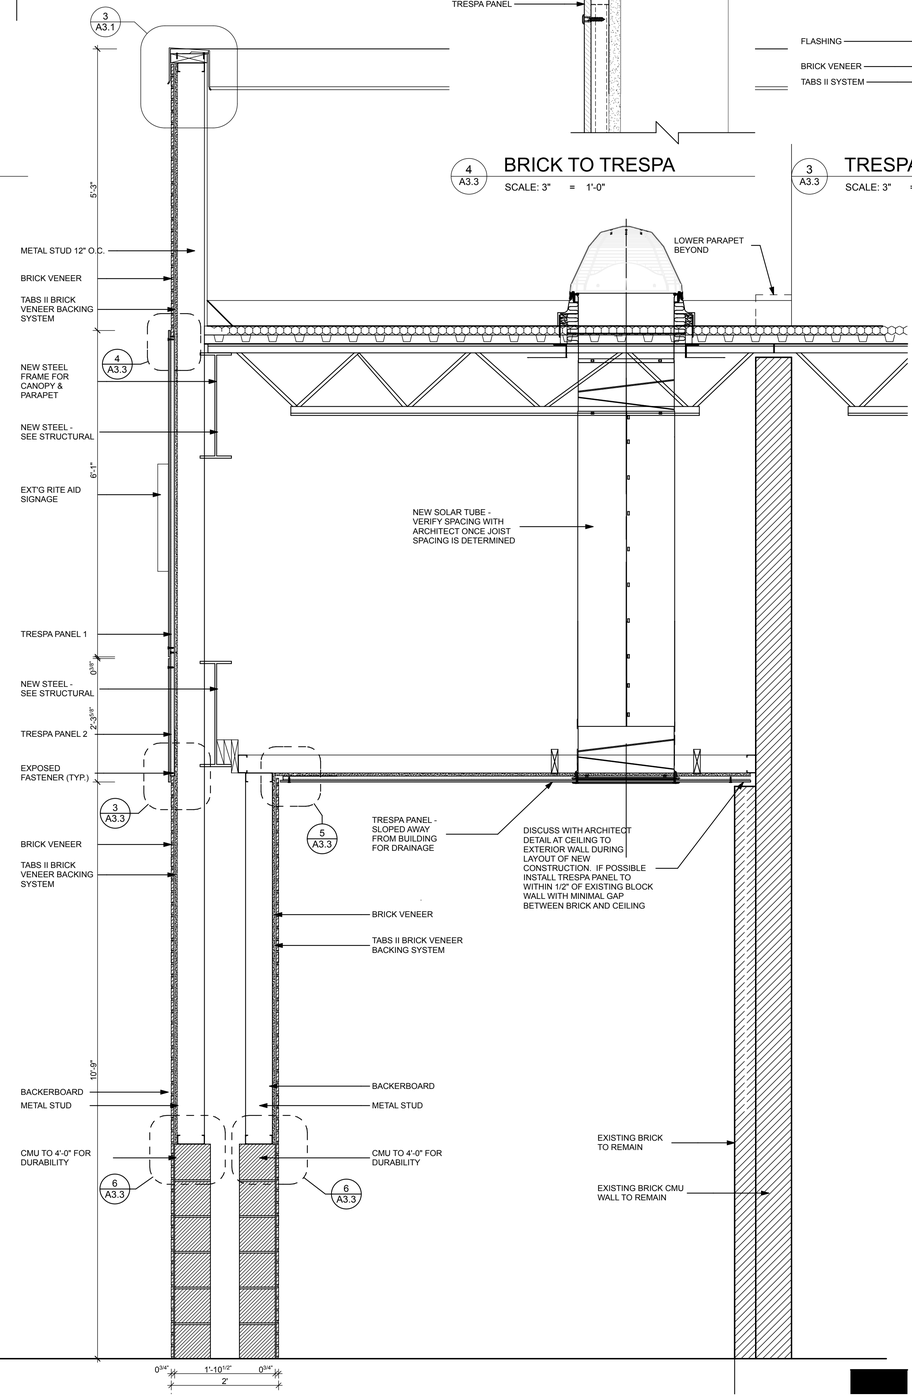

1 A3.3 SECTION AT RITE-AID SMALL COLUMN

SCALE: 3/4" = 1'-0"

CANOPY RENOVATION

PORTLAND, ME

290 CONGRESS STREET

LICENSED ARCHITECT James R. Pratt 3597 STATE OF MAINE

WHIPPLE | CALLENDER ARCHITECTS

P.O. BOX 1276
PORTLAND, ME 04104
P 207.775.2696
F 207.775.3631
www.whipplecallender.com

MARK	DATE	DESCRIPTION
	06.05.14	PERMIT AND BIDDING SET

DATE: 06/05/14
CHECKED BY: AEC
DRAWN BY: JRP/AEC
JOB: 14-CPF
SHEET TITLE: WALL SECTIONS

A3.3

THIS DRAWING IS AN INSTRUMENT OF SERVICE AND SHALL REMAIN THE PROPERTY OF WHIPPLE CALLENDER ARCHITECTS. IT SHALL NOT BE USED FOR ANY OTHER PURPOSE THAT FOR WHICH IT IS SPECIFICALLY FURNISHED

A3.3 WALL SECTIONS : Plotted on 6/5/14 at 2:25 PM by James Pratt. File Path: /Volumes/LaCie Disk/ WCA Projects/2014 Projects/CPF 290 CONGRESS PLAZA/CPF ArchiCAD Models/CPF New 2.pln