NORTH

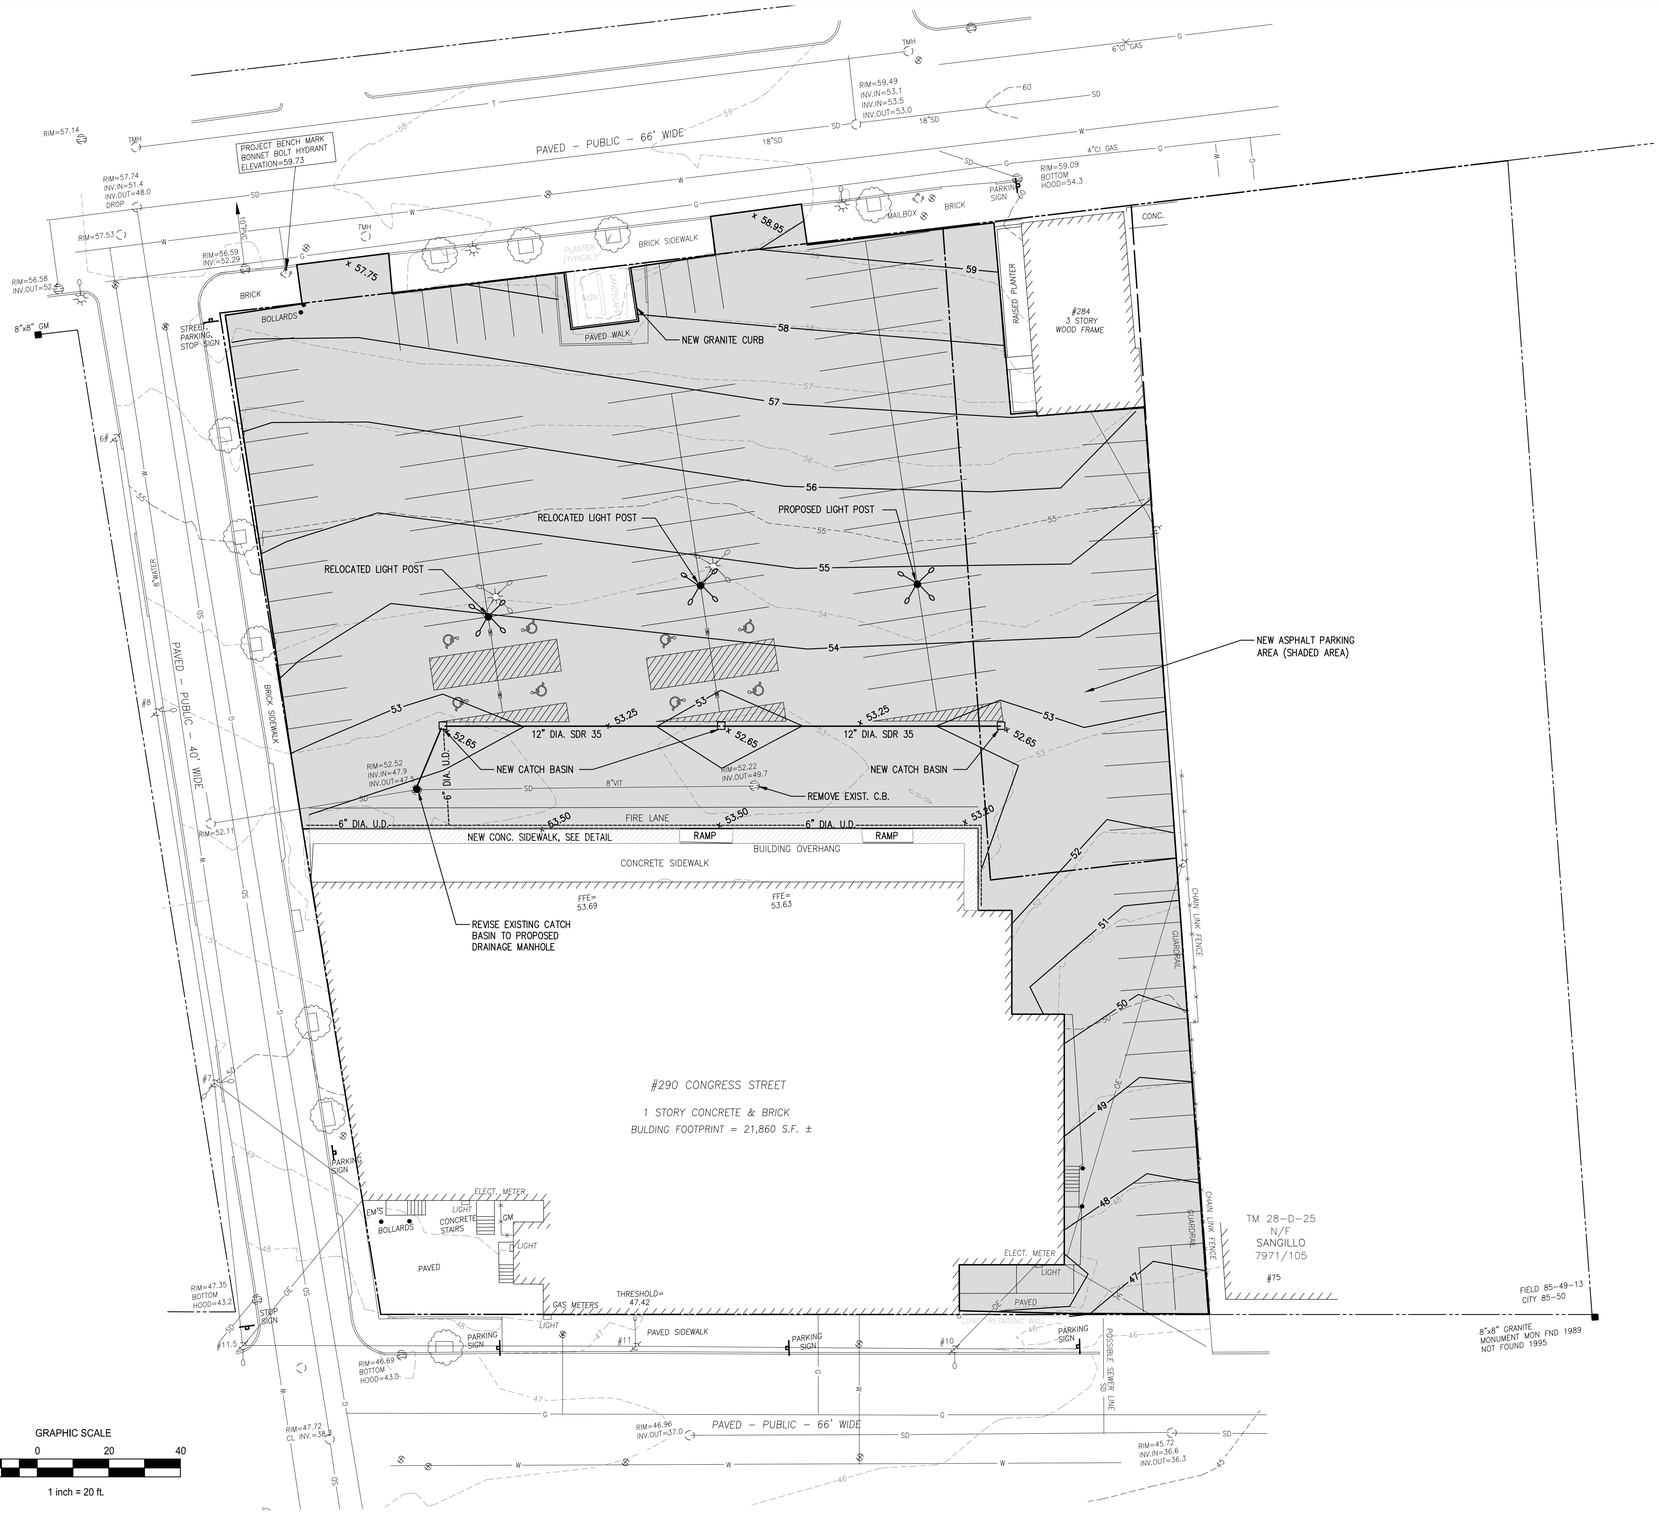

GRAPHIC SCALE

20 0 20 40

1 inch = 20 ft.

PROPOSED SITE PLAN

SCALE: 1"=20'-0"

LEGEND

EXISTING	DESCRIPTION	PROPOSED
□	GRANITE MONUMENT – 3" OFFSET	■
○IPF	IRON PIN FOUND/SET	○IPS
○IRF	IRON ROD FOUND	
☼CIRF	CAPED IRON ROD FOUND	
◉DHF	DRILL HOLE FOUND	
MON	GRANITE MONUMENT FOUND	
	STREET LINE	
	LOT SETBACKS	
	PROPERTY LINE	
	ABUTTOR LINE	
	"NO CUT" BUFFER	
	WETLANDS	
	EDGE OF ROAD/TRAVELLED WAY	
TP 69	SOIL TEST PIT	TP 69
101	CONTOUR	101
327x60 x 327.6	SPOT GRADE	327x60 x 327.6
GAS	GAS SHUT-OFF	
UP UP	UTILITY POLE	
OE	OVERHEAD ELECTRICAL	OE
UE&T	UNDERGOUND ELECTRICAL	UE&T
T	ELECTRICAL TRANSFORMER	T
	FIRE HYDRANT	
8"-W 8" W	WATER LINE	8"-W 8" W
WG	WATER GATE	
12" S	SEWER LINE	12" S
SMH	SEWER MANHOLE	SMH-1
DMH	DRAINAGE MANHOLE	DMH-1
CB	CATCH BASIN	CB-1
UD/SD	UNDERDRAIN/STORMDRAIN	UD/SD
UD	UNDERDRAIN	UD
	SILT FENCE	SF
	TEMP. STONE CHECK DAM	
	GRADING AND FLOW DIRECTION	
	HAY BALES	
	EROSION CONTROL BLANKET	
	STORMWATER BOUNDARY	
	STORMWATER FLOW (Tc)	
	FACE OF LEDGE OUTCROP	
	BIRCH	
	MAPLE	
	TREE LINE	
	SITE LIGHTING	
	STONE WALL	

CASCO BAY ENGINEERING

424 Fore Street
Portland, ME 04101
Phone 207.842.2800
Fax 207.842.2828
www.cascobayengineering.com

CLIENT:

WHIPPLE-CALLENDER ARCHITECTS
136 PLEASANT AVENUE
PORTLAND, ME 04103

STATE OF MAINE
ERIC DUBE
No. 12630
LICENSED PROFESSIONAL ENGINEER

290 CONGRESS STREET
PORTLAND MAINE

REVISIONS

No.	DATE	ISSUE
A	6-11-14	FOR PRELIMINARY PRICING
0	7-16-14	FOR CONSTRUCTION

SHEET TITLE:

PROPOSED SITE PLAN

DESIGNED:	ED
DRAWN:	ED
DATE:	6-4-14
CADD FILE:	14-030-C1.DWG
PROJECT NUMBER:	14-030

C101