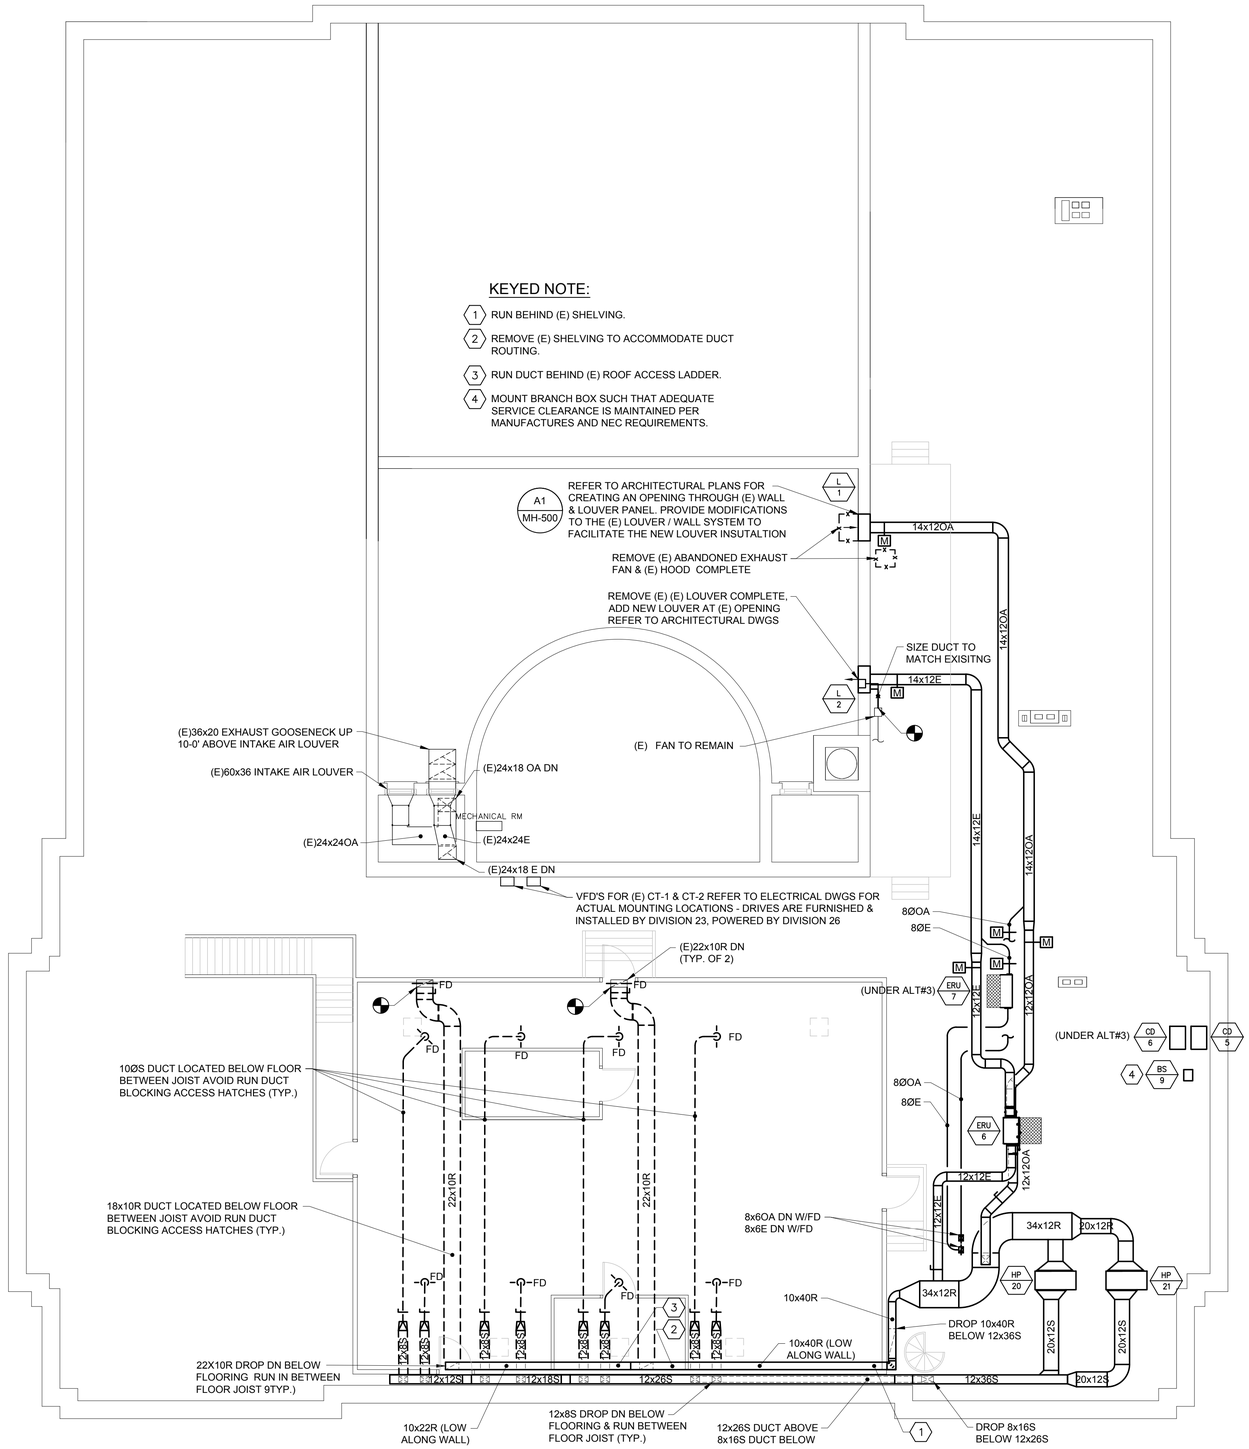

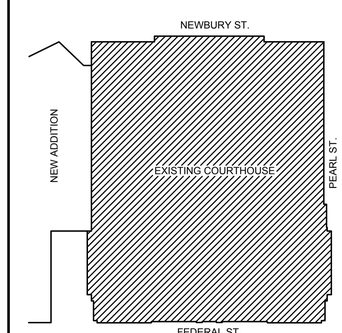

160 Veranda Street
Portland, Maine 04103
T: 207.221.2260
F: 207.221.2266
Web: www.allied-eng.com

Allied Engineering
Structural Mechanical Electrical Commissioning

STATE OF MAINE ANTHONY S. DAVIS No. 8834 LICENSED PROFESSIONAL ENGINEER

REVISIONS

NUMBER	DATE	BY	DESCRIPTION

Date: DECEMBER 22, 2017
Drawn By: SCL
Checked By: ASD
Project Mgr: ASD
Project No: 17051
Cad File: 17051M.DWG
Graphic Scale: 0 1"

MECHANICAL ATTIC PLAN

AIR CONDITIONING AND HEATING UPGRADES
CUMBERLAND COUNTY COURTHOUSE
142 FEDERAL STREET, PORTLAND, MAINE

© COPYRIGHT 2017 ALLIED ENGINEERING, INC.

MH-102

A1	MECHANICAL ATTIC PLAN
1/8" = 1'-0"	

A9	KEY PLAN
NONE	

N:\Projects\2017\17051 ~ CCCH AC and Heating Upgrades\1 Design Phase\2 DRAWINGS\17051M.dwg Dec 22, 2017 ~ 10:48pm