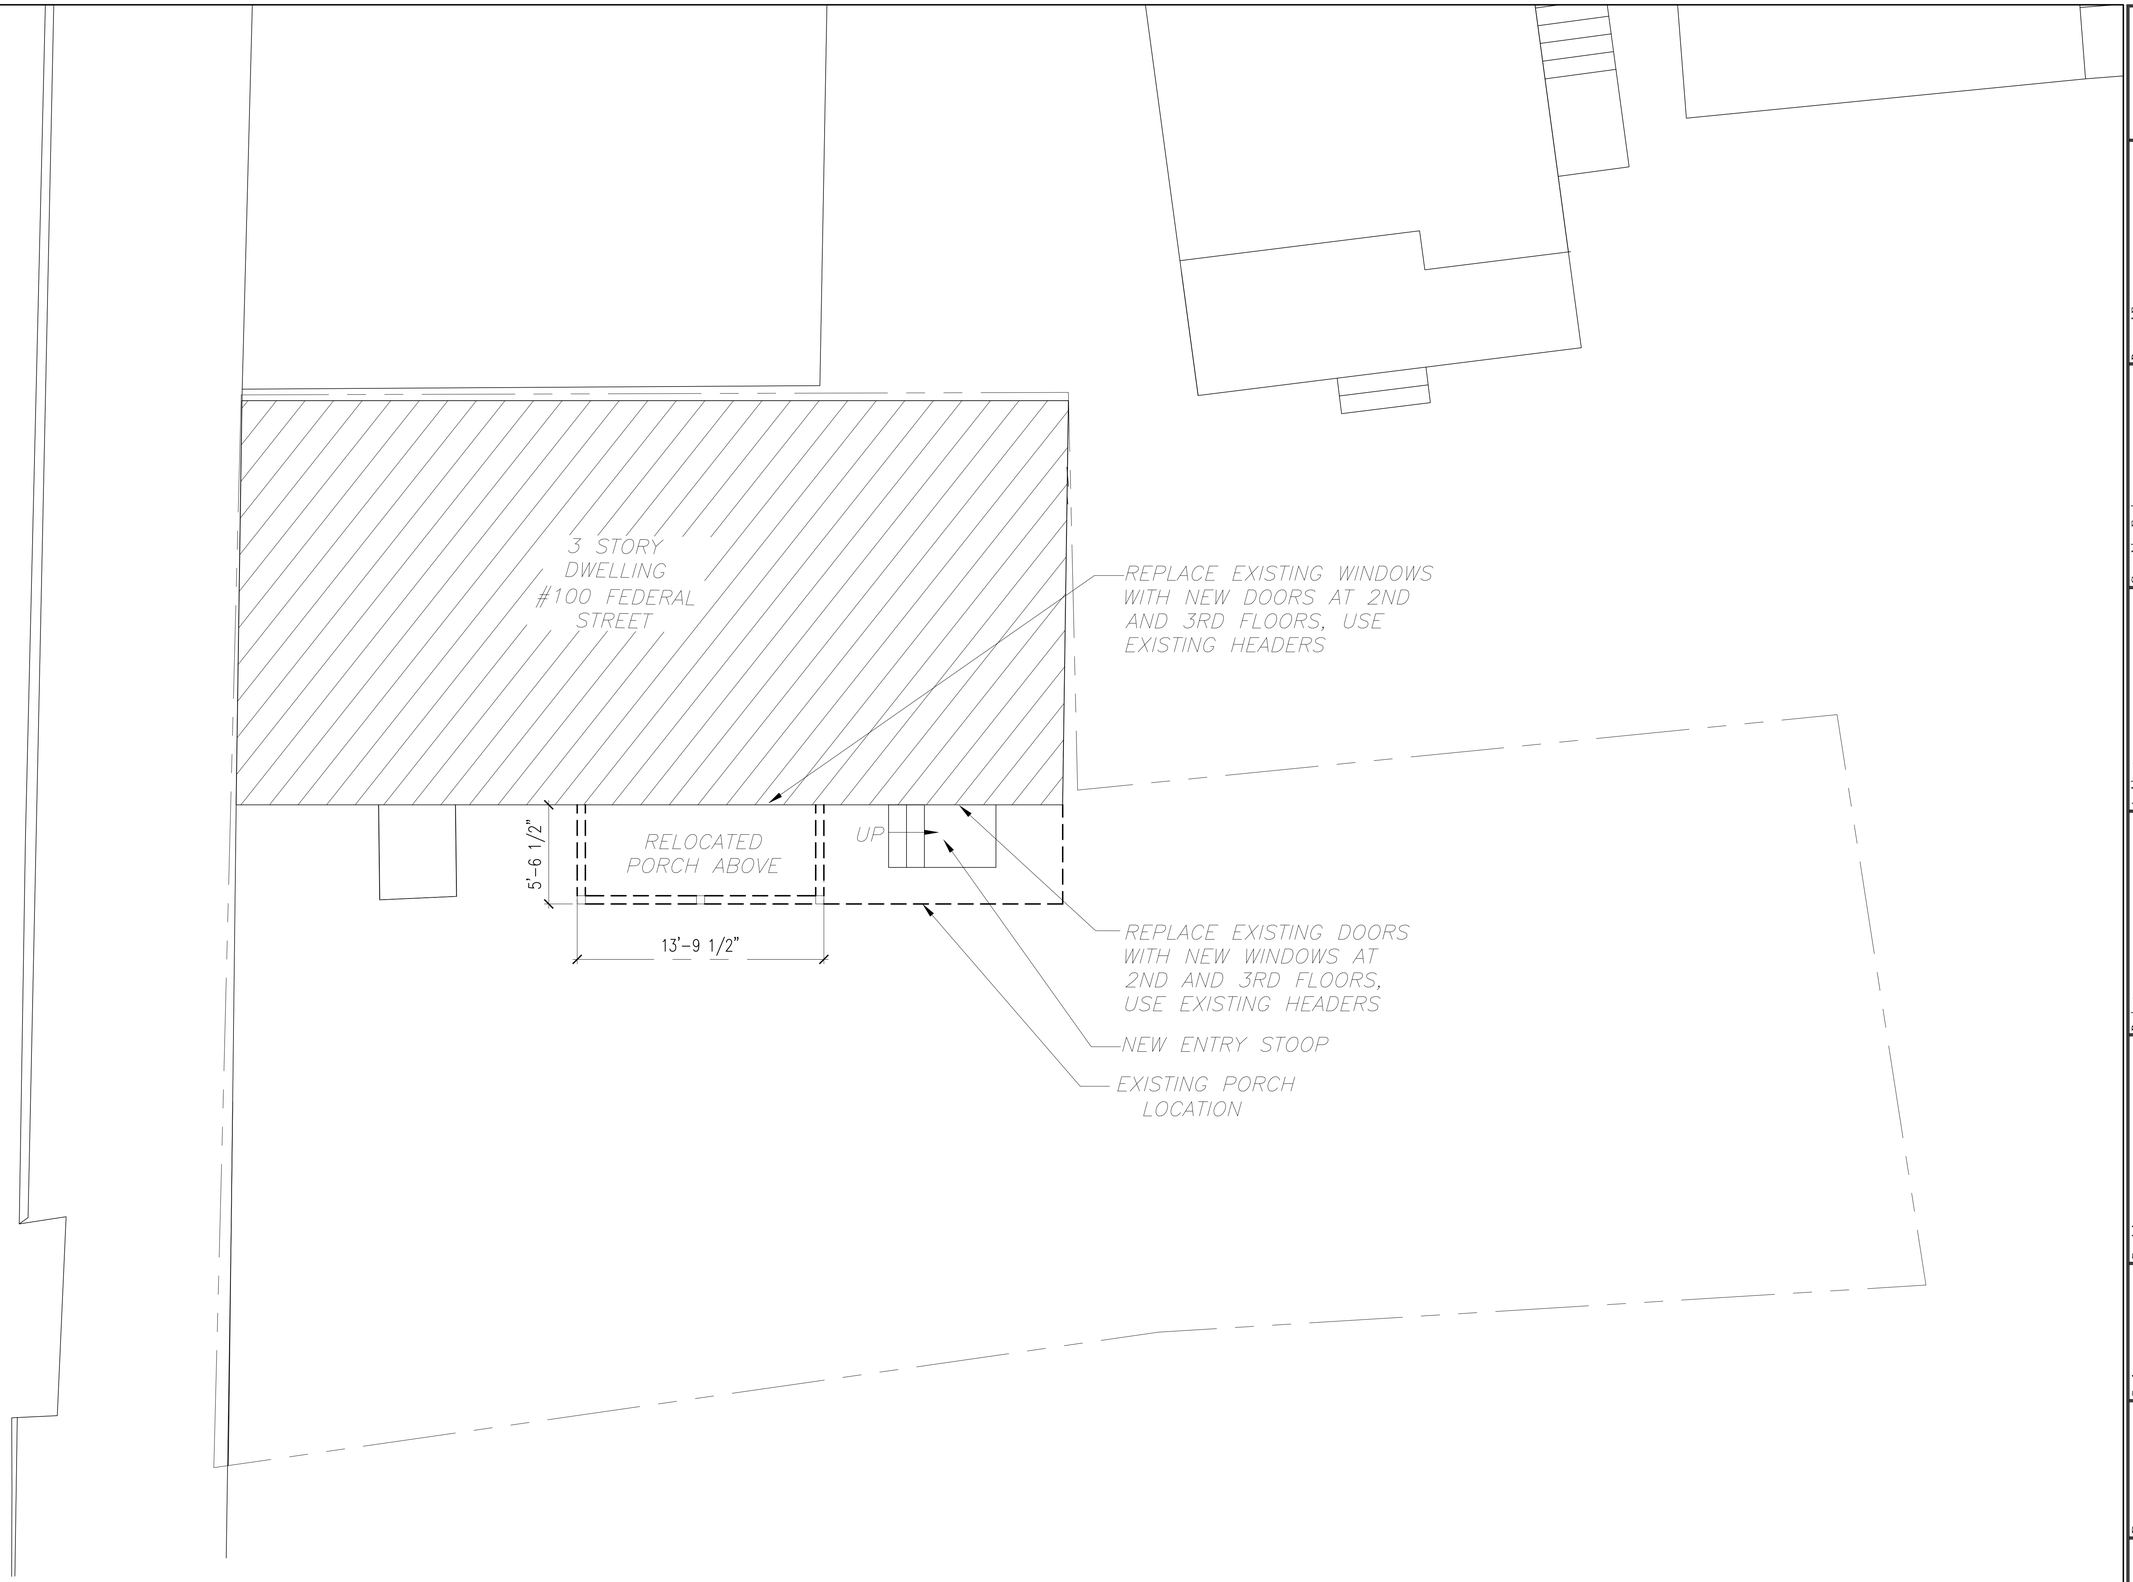

1 | SITE PLAN
SCALE: 1/8"=1'-0"

Prepared For:
TEXT
Address
City, State

Consulting Engineer:

Architect:
ARCHETYPE architects
48 Union Wharf Portland, Maine 04101
(207) 772-6022 Fax (207) 772-4056

Project:
100 FEDERAL STREET PORCH
PORTLAND ME, 04103

Revisions:

Scale: 1/8" = 1'-0"

Date: JAN. 05, 2016

SITE PLAN

A1.00