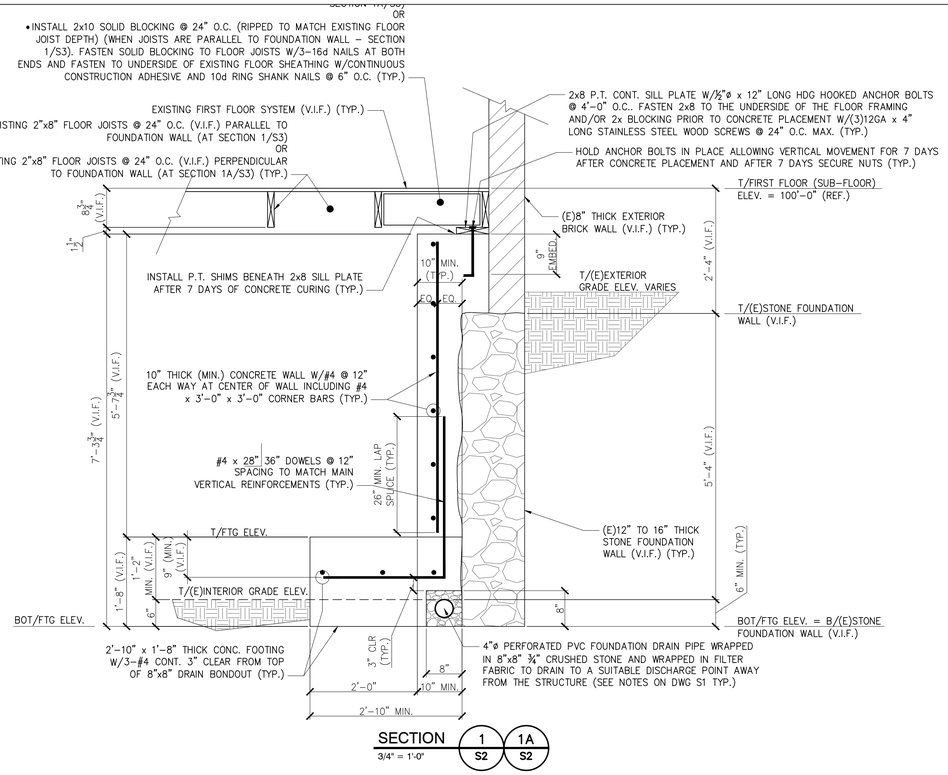

SECTION 1/S2 — 1A/S2
3/4" = 1'-0"

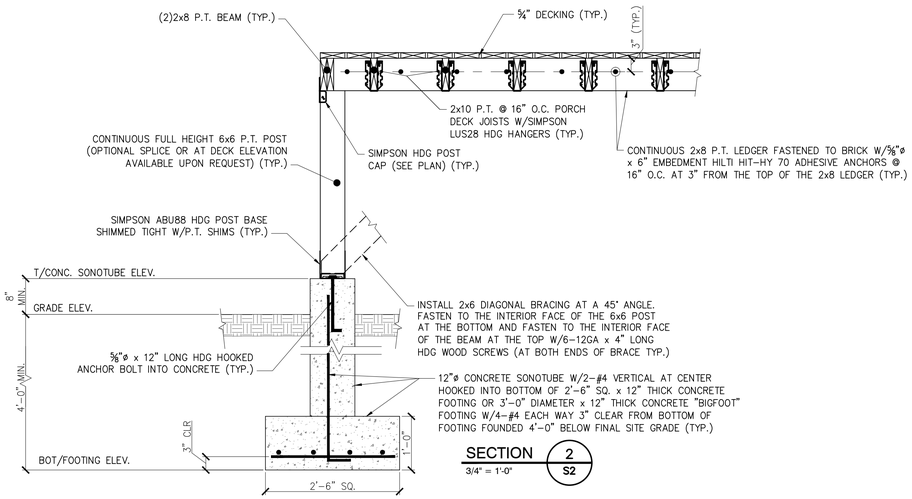

SECTION 2/S2
3/4" = 1'-0"

PRELIMINARY – FOR PERMIT ONLY
NOT FOR CONSTRUCTION

THESE DRAWINGS HAVE BEEN DEVELOPED BY L&L STRUCTURAL ENGINEERING SERVICES, INC. FOR THE TITLED SET ONLY. THE DRAWINGS ARE THE SOLE PROPERTY OF L&L ENGINEERING SERVICES, INC. AND THEY SHALL NOT BE USED, LENT, COPIED OR ALTERED WITHOUT THE WRITTEN CONSENT OF L&L STRUCTURAL ENGINEERING SERVICES, INC.

L & L STRUCTURAL
ENGINEERING SERVICES, INC.
SIX Q STREET
SOUTH PORTLAND, MAINE 04106
PHONE: (207) 767-4830
FAX: (207) 799-5432
EMAIL: JLEASURE@L-L-ENG.COM

STATE OF MAINE
JOSEPH H. LEASURE
No. 6242
LICENSED PROFESSIONAL ENGINEER

rev.	date	description	appr'd
A	03/24/16	FOR COORDINATION	JHL
B	04/13/16	FOR PERMIT AND PRICING	JHL

designed by: JHL
drawn by: RJW
checked by: JHL
scale: AS NOTED
date: 03/24/2016
plot date: 04/13/2016
project #: 2015-102A

BUILDING LOCATED AT
96 FEDERAL STREET
PORTLAND, MAINE

STRUCTURAL REINFORCEMENT FOR BUILDING RETROFIT
FOUNDATION SECTIONS AND DETAILS

S3