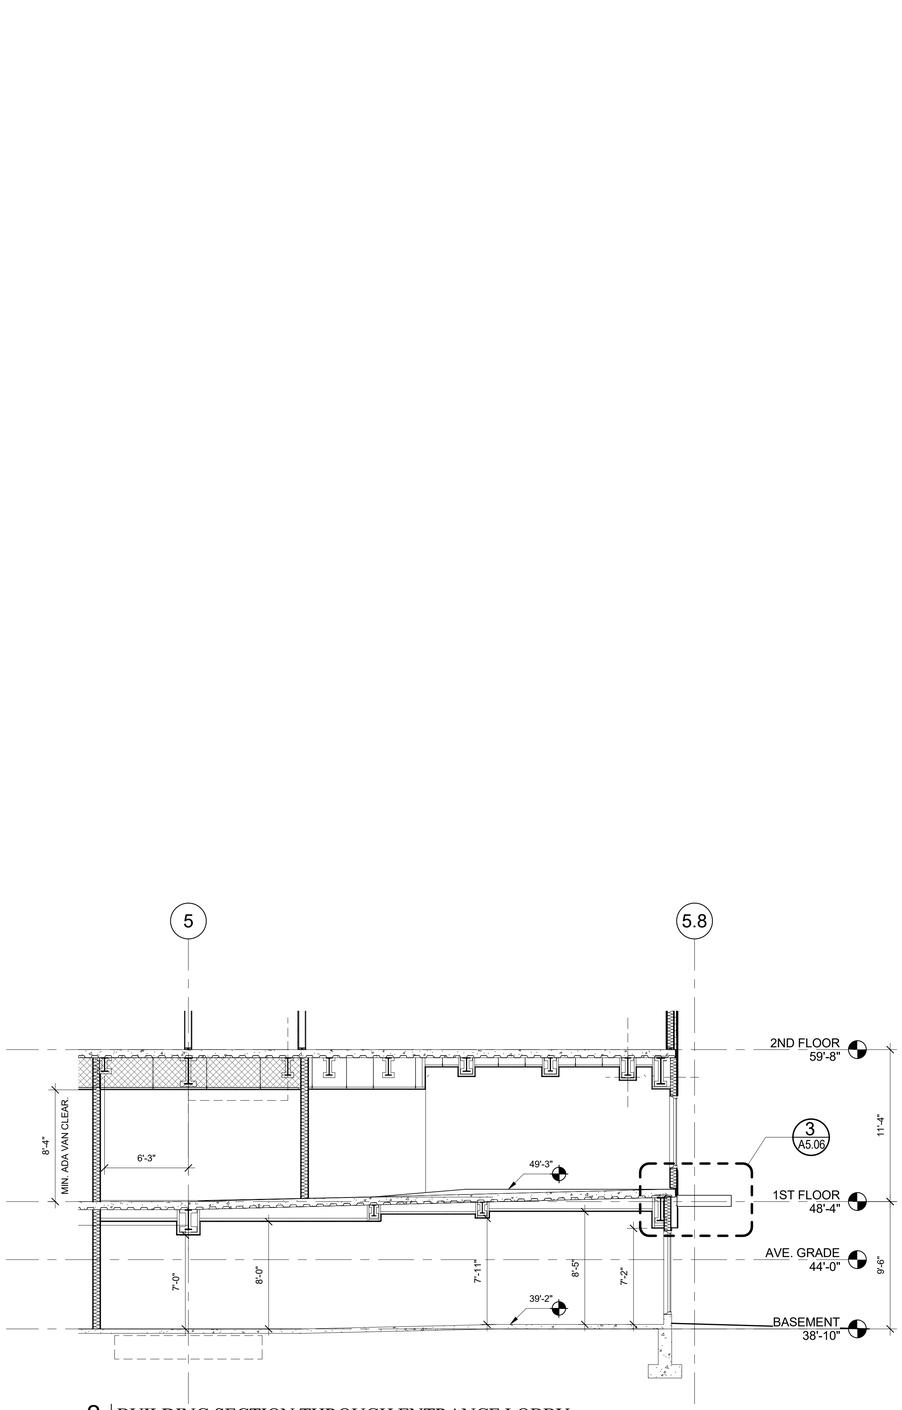

2 BUILDING SECTION THROUGH ENTRANCE LOBBY
3/16" = 1'-0"

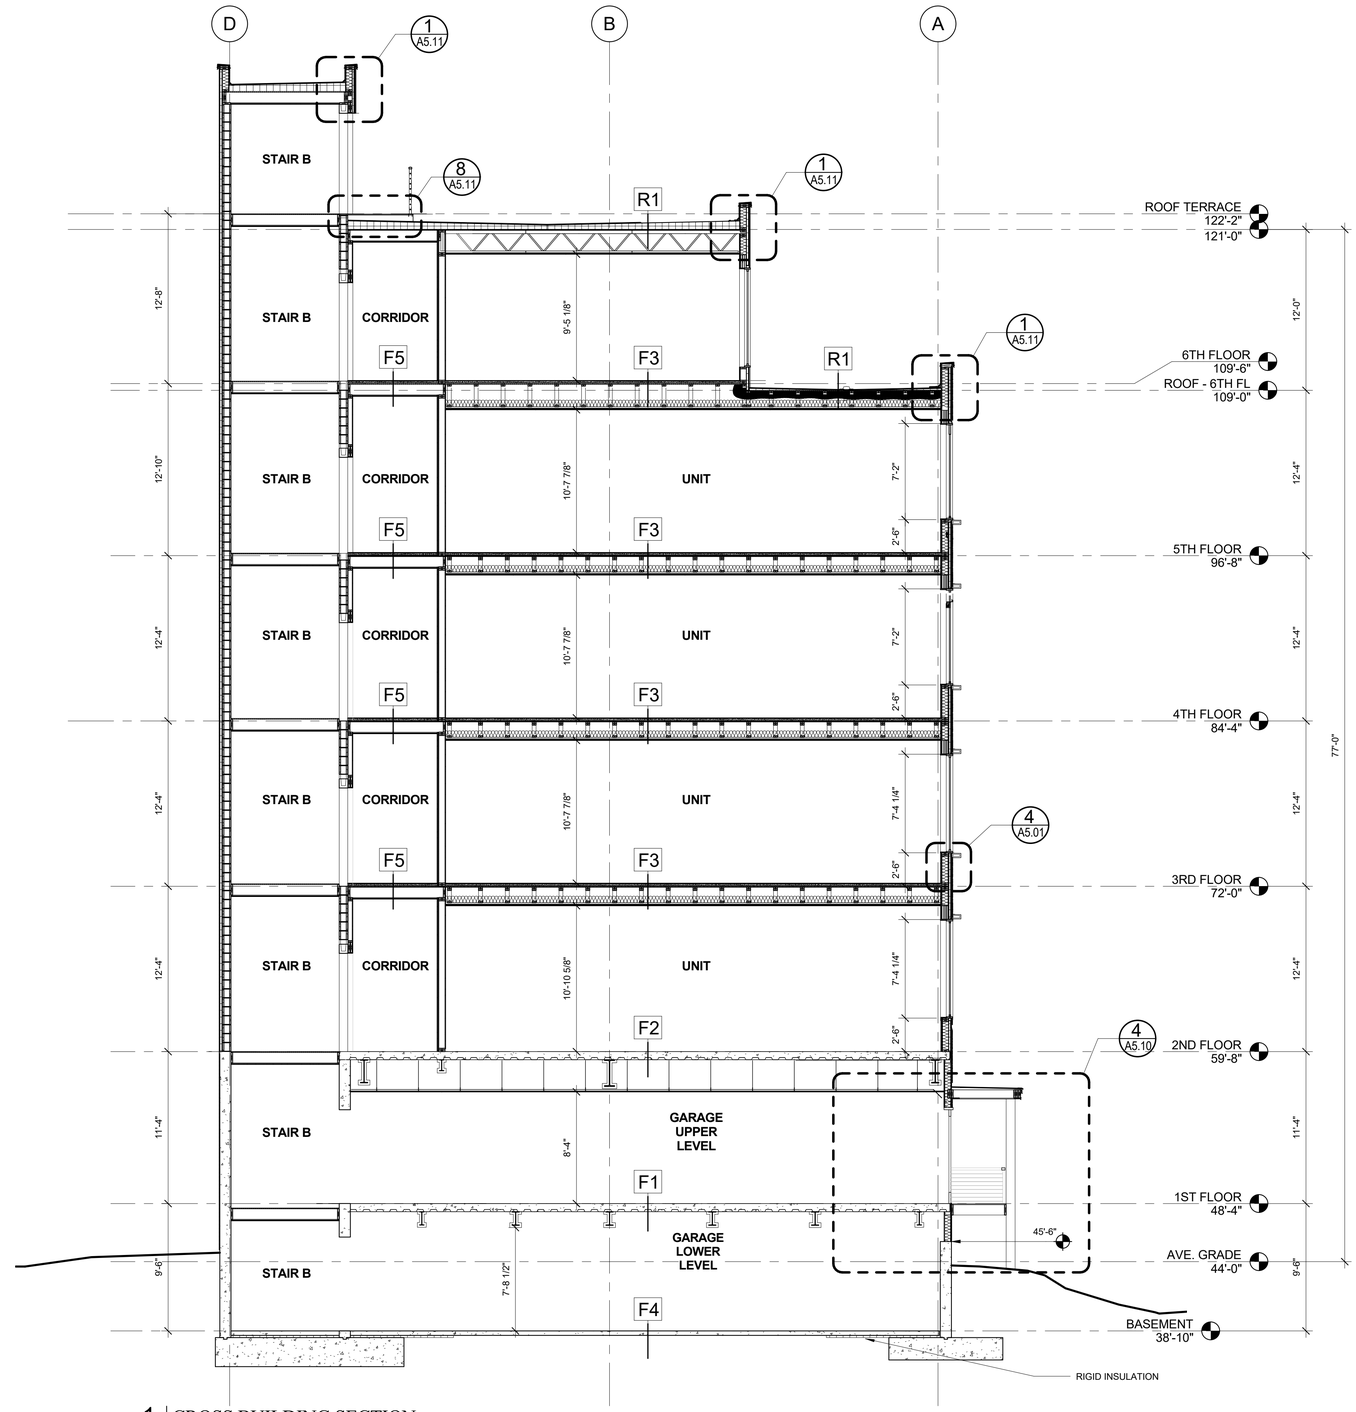

1 CROSS BUILDING SECTION
3/16" = 1'-0"

LICENSED ARCHITECT
DAVID LLOYD
NO. 936
STATE OF MAINE

Prepared For:
NewHeight Group
118 Congress Street, Unit 401
Portland, Maine

Consultant:

Architect:
ARCHETYPE architects
48 Union Wharf Portland, Maine 04101
(207) 772-6022 ARCHETYPE@ARCHETYPEPA.COM

Project:
LUMINATO
167 Newbury Street Portland, Maine

Revisions:

Scale: 3/16" = 1'-0"

Date: JULY 21, 2016

BUILDING CROSS SECTION AND LOBBY SECTION

A3.02