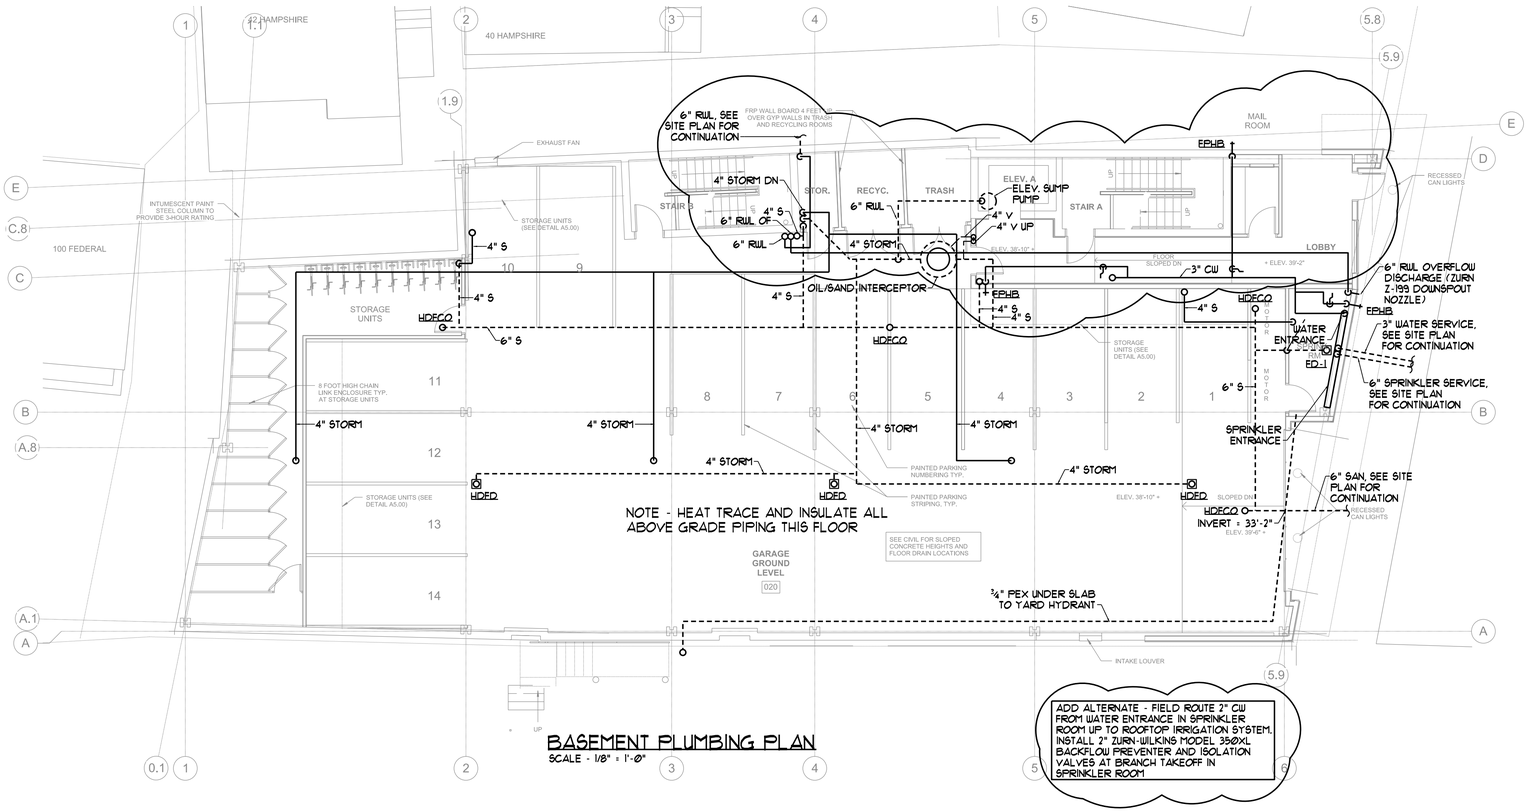

BASEMENT PLUMBING PLAN

SCALE - 1/8" = 1'-0"

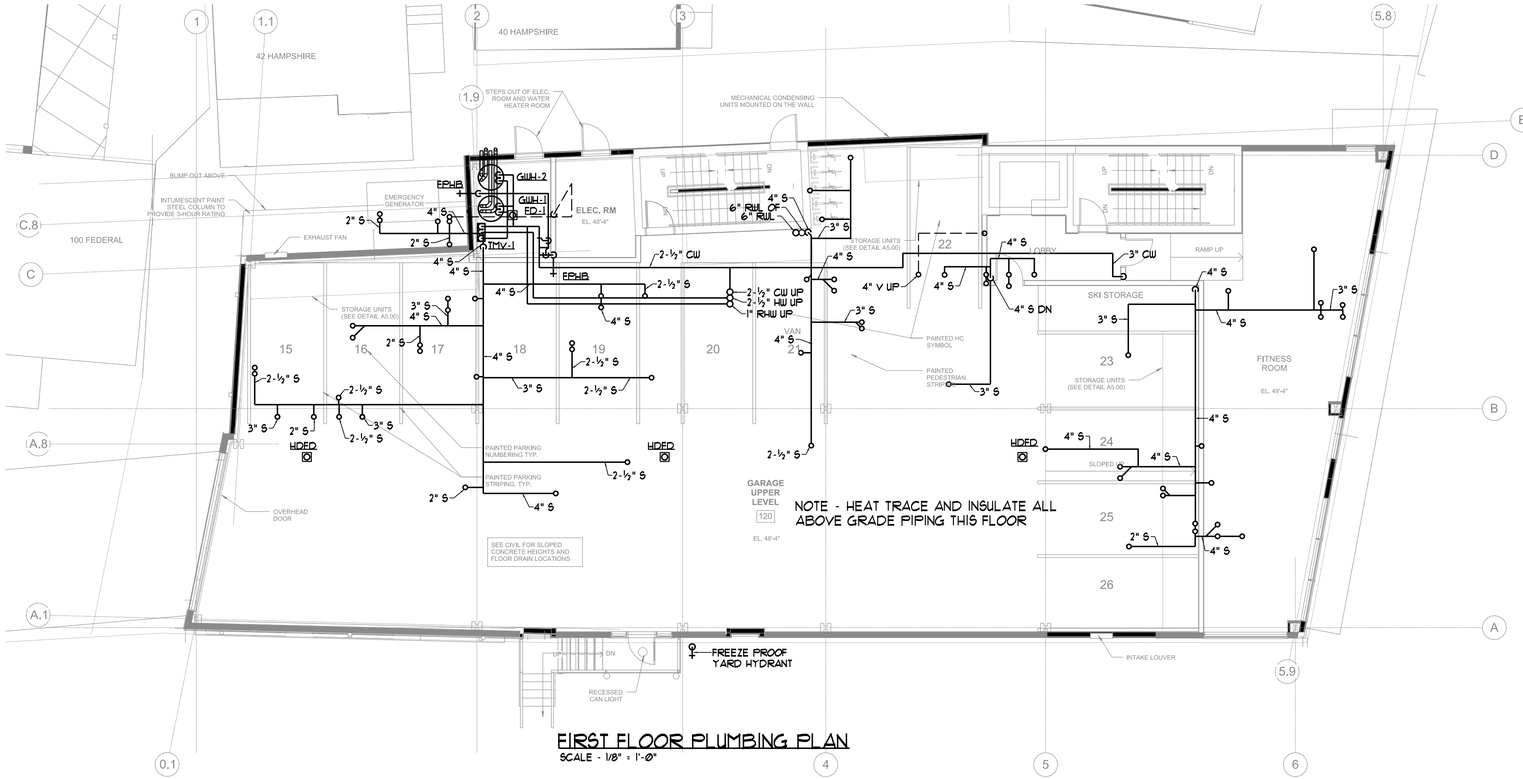

FIRST FLOOR PLUMBING PLAN

SCALE - 1/8" = 1'-0"

Prepared For:
NewHeight Group
118 Congress Street, Unit 401
Portland, Maine

Consultant:
BENNETT ENGINEERING
MECHANICAL • ELECTRICAL
(207) 865-9475

Architect:
ARCHETYPE architects
48 Union Wharf Portland, Maine 04101
(207) 772-4022 ARCHETYPE@ARCHETYPEPA.COM

Project:
LUMINATO
167 Newbury Street Portland, Maine

Revisions:

Scale: As indicated

Date: JULY 20, 2016

BASEMENT & FIRST FLOOR PLUMBING PLANS

M1.01