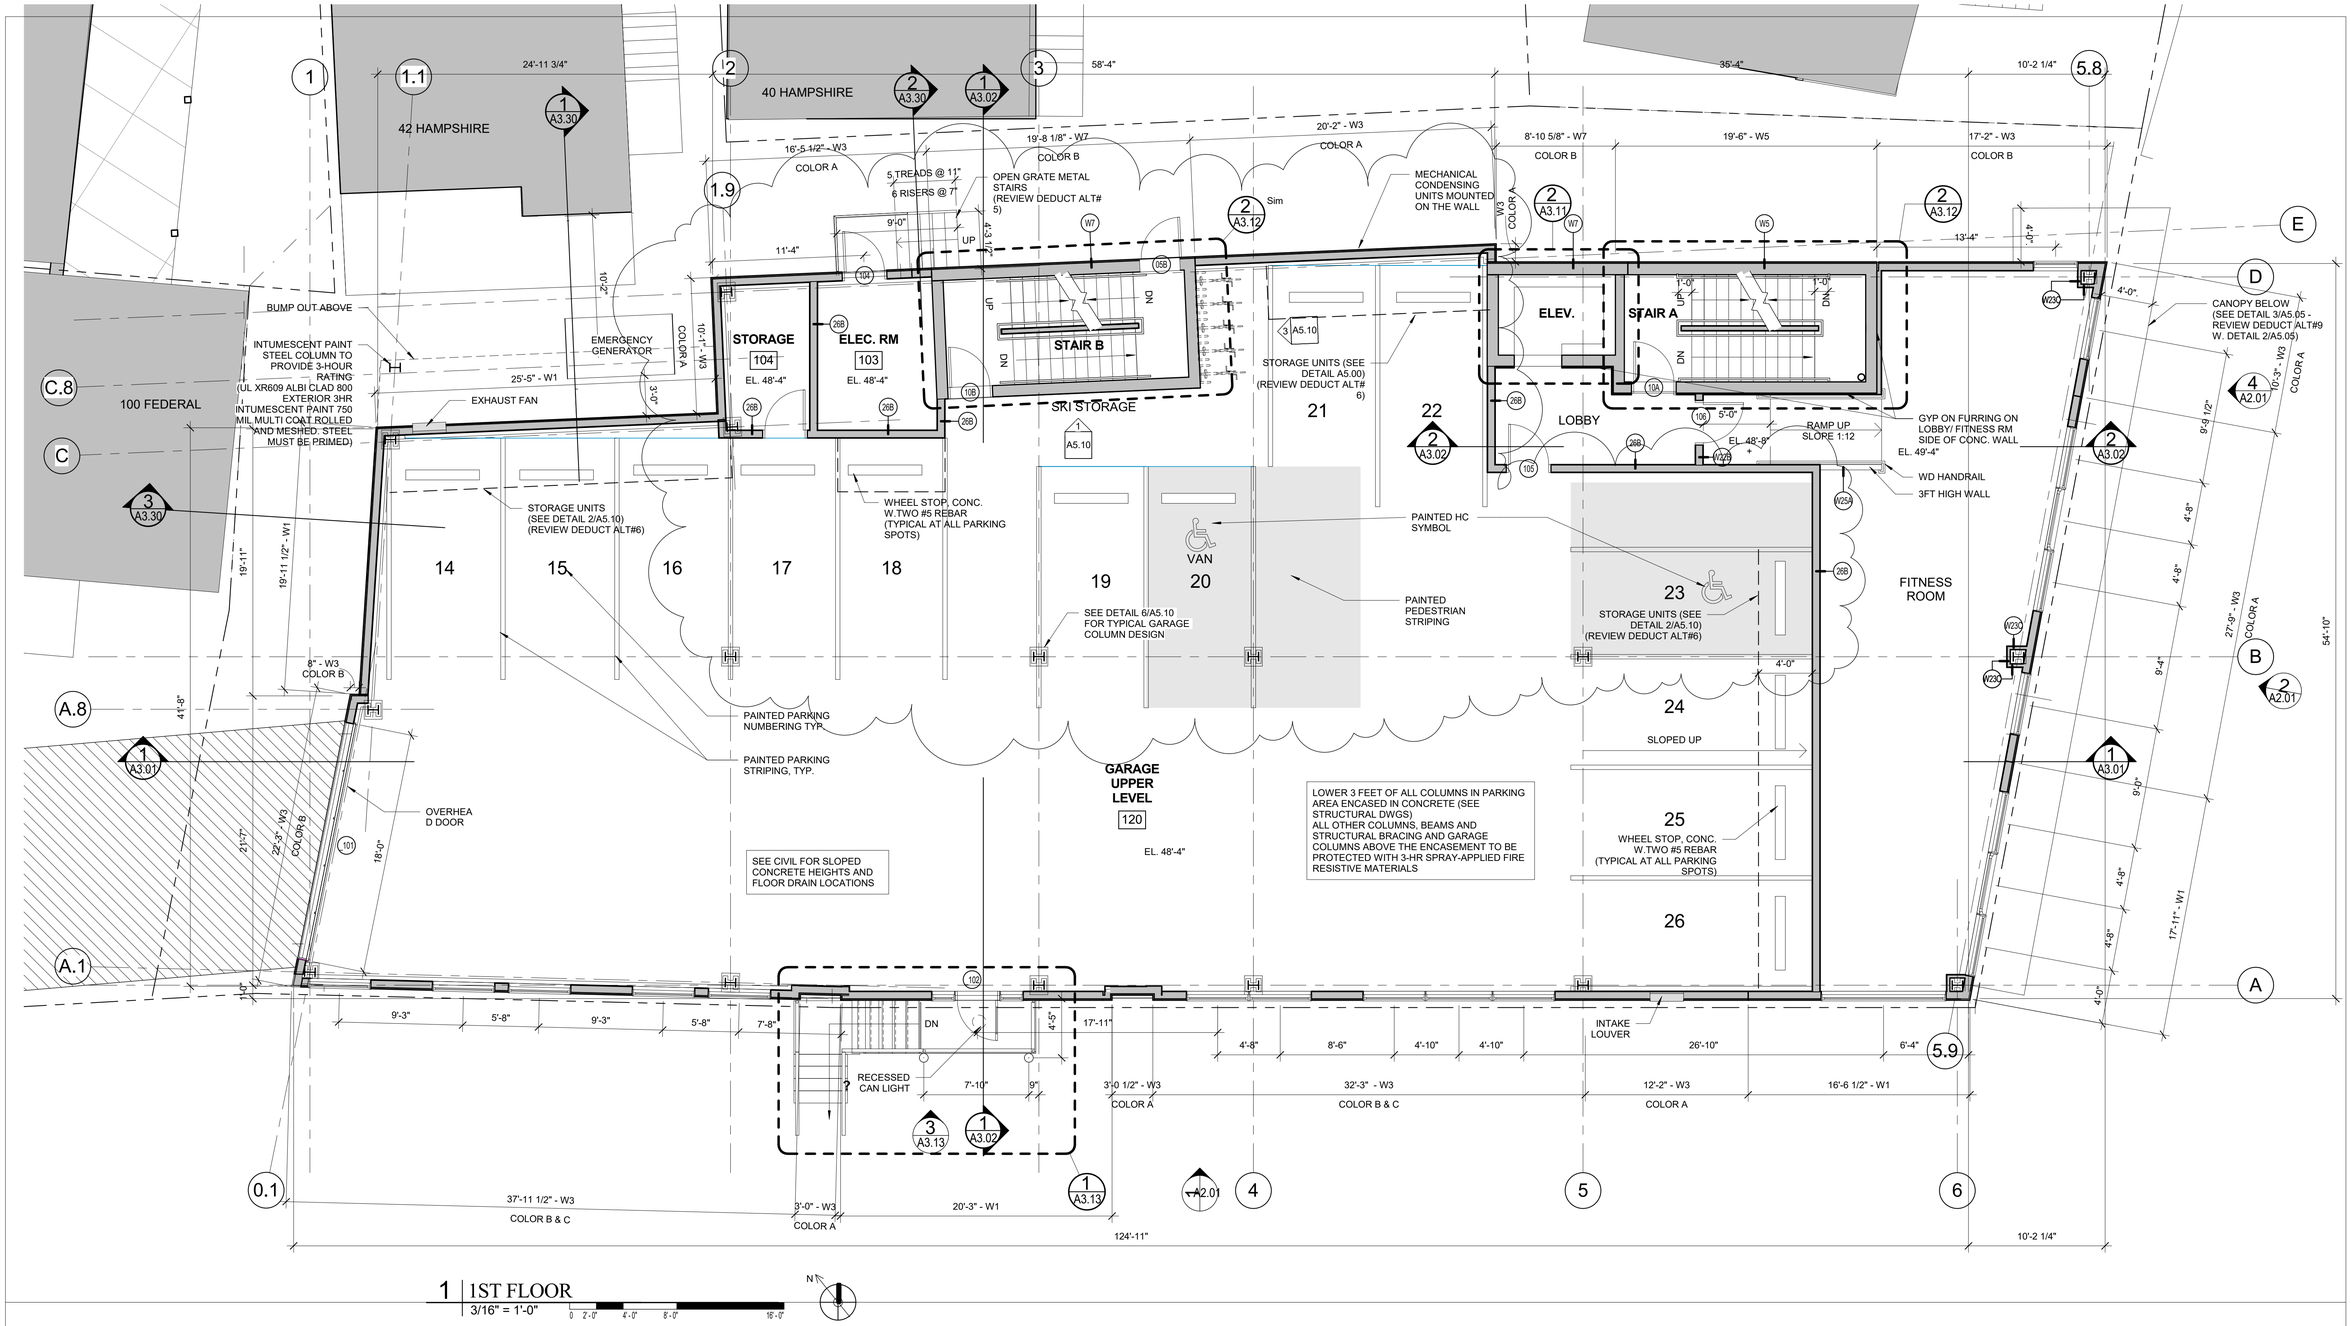

1 | 1ST FLOOR
3/16" = 1'-0"

LICENSED ARCHITECT
DAVID LLOYD NO. 936
STATE OF MAINE

Prepared For:
NewHeight Group
118 Congress Street #401
Portland, Maine

Consultant:

Architect:
ARCHETYPE architects
48 Union Wharf Portland, Maine 04101
(207) 772-6022 ARCHETYPE@ARCHETYPEPA.COM

Project:
LUMINATO
167 Newbury Street Portland, Maine

Revisions:
1 | 08-05-16 | ADDENDUM A

Scale: 3/16" = 1'-0"

Date: AUG. 5, 2016

FIRST FLOOR PLAN

A1.01