PLAN
NORTH

PRINTED: Dec 01, 2017

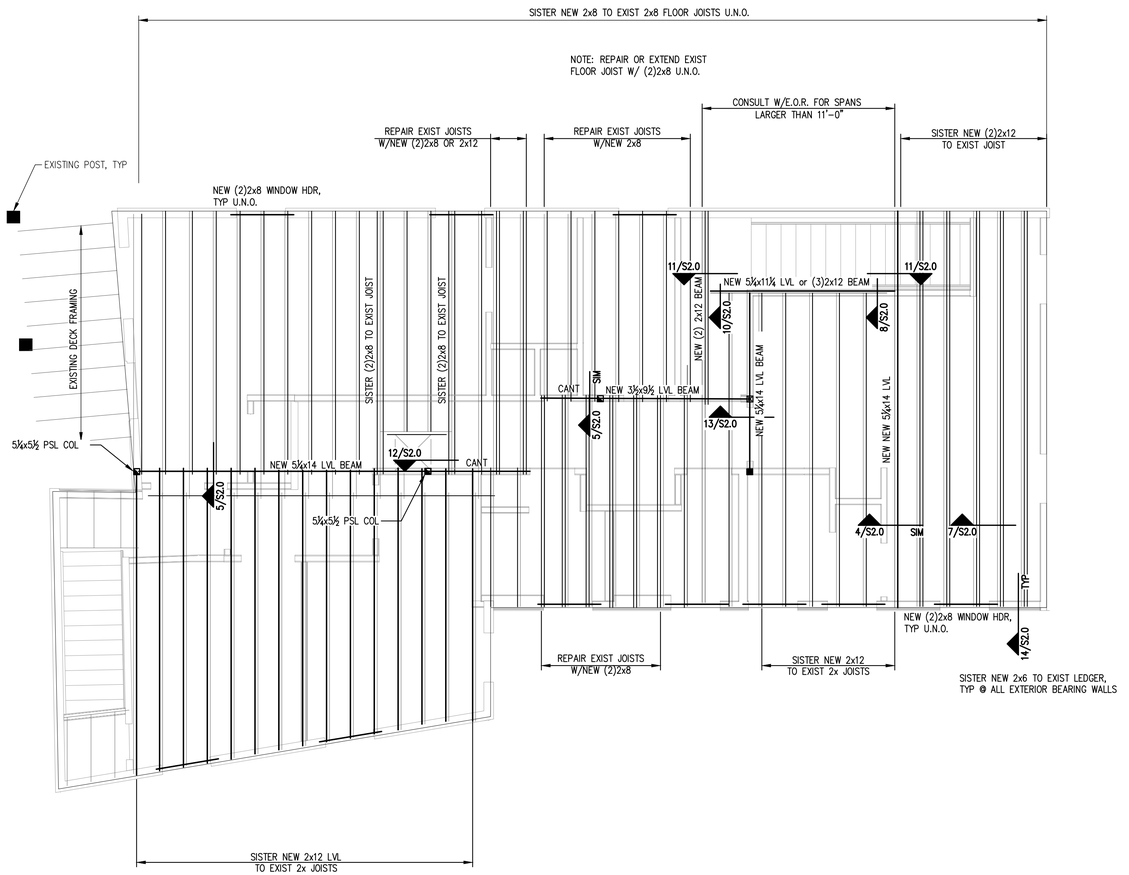


PLAN LEGEND

- BEARING WALL
- SHEAR WALL
- BEAM
- HSS COLUMN
- COLUMN FROM ABOVE
- COLUMN BELOW
- COLUMN ABOVE AND BELOW
- HOLD-DOWN
- STEEL MOMENT CONNECTION

NOTES:
1. PROVIDE SIMPSON JOIST HANGERS AT ALL JOIST ENDS, TYP.
2. SEE PLAN FOR TYPICAL HEADER SIZES
3. ALL HEADERS AND BEAMS SHALL HAVE SHALL BE SUPPORTED BY (3)2x6 COLUMNS U.N.O. ON PLAN
4. ALL COLUMN LOAD PATHS ARE TO BE CONTINUOUS TO FOUNDATION WALL OR FOOTING
5. DAMAGED EXISTING RAFTERS AND JOISTS SHALL BE REMOVED AND REPLACED AS REQUIRED, THEN FORTIFIED PER PLAN

FOURTH FLOOR FRAMING PLAN

SCALE: 1/4"=1'-0"


CASCO BAY ENGINEERING
424 Fore Street
Portland, ME 04101
Phone 207.842.2800
Fax 207.842.2828
www.cascobayengineering.com


CLIENT:
BARRETT MADE

48 UNION WARF
PORTLAND, MAINE 04101

STATE OF MAINE
ERIC DUBE
No. 12630
LICENSED PROFESSIONAL ENGINEER
12-1-17

33 HAMPSHIRE STREET
PORTLAND, MAINE

PROPOSED RENOVATION

ISSUED

| No. | DESCRIPTION | DR. BY | CKD. BY | DATE |
|---|---|---|---|---|
| 0 | ISSUE FOR CONSTRUCTION | CD | ED | 12-1-17 |

SHEET TITLE:
FOURTH FLOOR FRAMING PLAN

| | |
|---|---|
| DESIGNED: | SD |
| DRAWN: | SD |
| DATE: | 10-18-17 |
| PROJECT NUMBER: | 17-089 |

S1.4