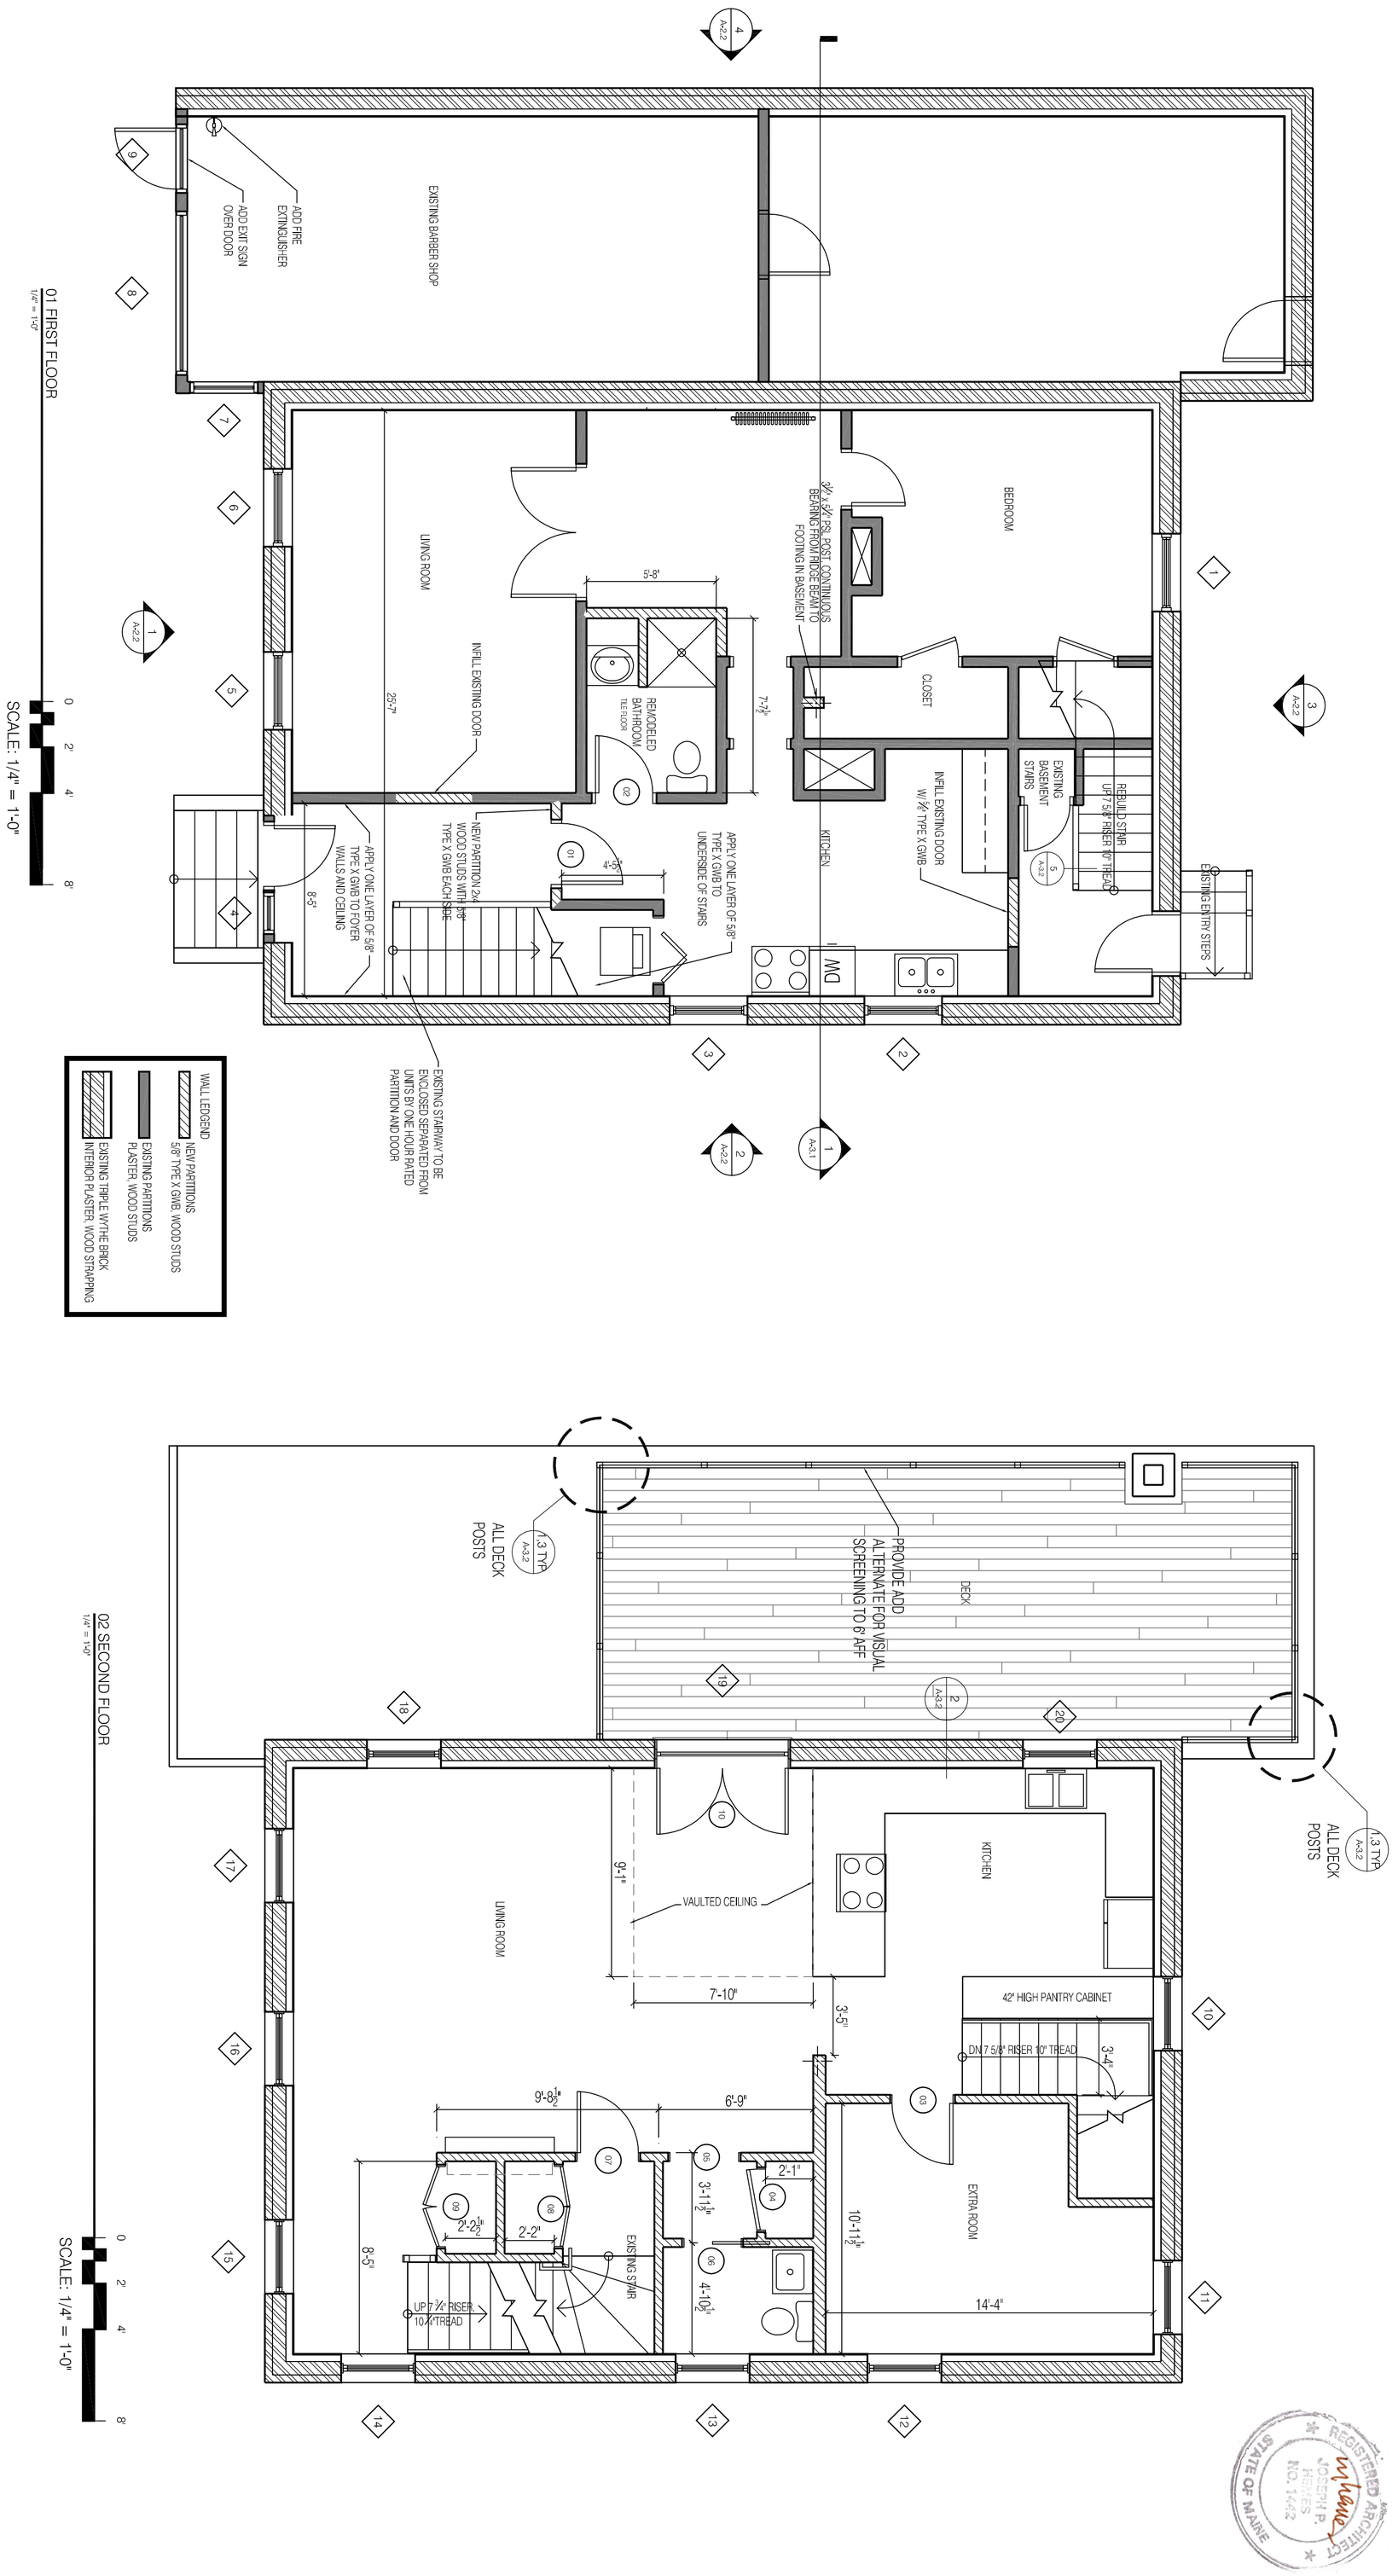

A-1.2

SHEET TITLE

FIRST AND SECOND FLOOR PLANS

PERMIT SET

REVISION

DRAWN BY: BB

DATE: November 25, 2014

MCINTYRE

76 INDIA STREET

MOLLY MCINTYRE

PROSPECT DESIGN
58 FORE ST. PORTLAND, ME
www.prospectdesign.me
T: 207 - 749 - 7400

REGISTERED ARCHITECT
JOSEPH P. HERES
NO. 1442
STATE OF MAINE