ANTHROPOLOGIE

60 PEARL STREET PORTLAND MAINE, 04101

APPLCABLE CODES

THIS PROJECT IS A TENANT BUILD-OUT OF 7,540SF WITHIN AN EXISTING BUILDING.

MAINE UNIFORM BUILDING AND ENERGY CODE (MUBEC) [JUNE 1, 2010]

2009 BUILDING CODE: INTERNATIONAL BUILDING CODE, WITH MAINE AMENDMENTS
2009 PLUMBING CODE: MAINE STATE PLUMBING CODE
2009 MECHANICAL CODE: APPLICABLE MAINE CODES AND STATUES
2009 FUEL GAS CODE: NFPA 54 NATIONAL FUEL GAS CODE
2009 ENERGY CODE: INTERNATIONAL ENERGY CONSERVATION CODE, WITH MAINE AMENDMENTS
2009 LIFE SAFETY CODE: NFPA #1; 101 LIFE SAFETY CODE
2011 ELECTRICAL CODE: NATIONAL ELECTRICAL CODE
2010 ACCESSIBILITY: ADA STANDARDS FOR ACCESSIBLE DESIGN

SEE C105 FOR CODE REVIEW AND LIFE SAFETY PLAN

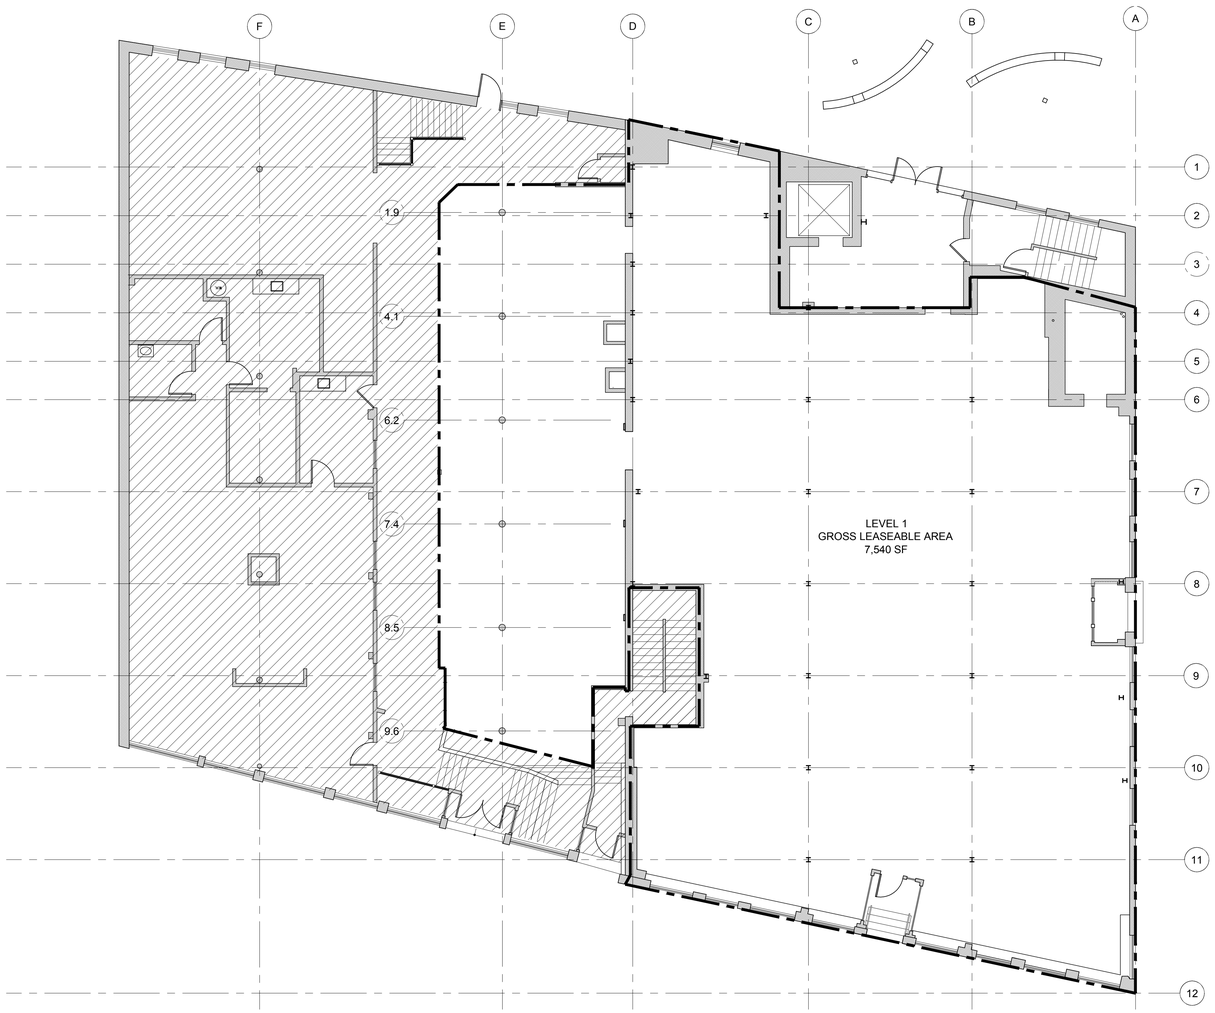

FIRST FLOOR LOD PLAN

SCALE: 1/8" = 1'-0"

7,540 G.S.F. (LEASELINE)

BUILDING DEPARTMENT

City of Portland Planning Division
1389 Congress St.
Portland, ME 04101
PH : (207)874-8703
Email: buildinginspections@portlandmaine.gov

ARCHITECT OF RECORD

NEWSTUDIO ARCHITECTURE, LLC
Sean M Wagner, AIA
4431 Lake Ave. S
White Bear Lake, MN 55110
PH: (651)207-5527 FX: (651)207-8247
CONTACT: Marcy Conrad Nutt, AIA, Project Architect
mconradnutt@newstudioarchitecture.com

ENGINEERING CONSULTANTS

MECHANICAL
HALLBERG ENGINEERING
1750 Commerce Court
White Bear Lake, MN 55110
CONTACT: Michael Bleeker, PE
PH: (651) 748-4369 FX: (651) 748-9370
MBleeker@hallbergengineering.com

ELECTRICAL
HALLBERG ENGINEERING
1750 Commerce Court
White Bear Lake, MN 55110
CONTACT: Dave Quigley
PH: (651) 748-1100 FX: (651) 748-9370
dquigley@hallbergengineering.com

STRUCTURAL
ADVANCED STRUCTURAL TECHNOLOGIES, INC
7212 Metro Blvd.
Edina, MN 55439
CONTACT: David C. Buchanan, P.E., S.E.
PH: (952) 854-9302 FX: (952)854-9690
dbuchanan@astmn.com

GENERAL CONTRACTOR

BLUE ROCK CONSTRUCTION, INC
1275 Glenlivet Drive
Suite 330
Allentown, PA 18106

CONTACT: PAUL NEHRBAS, PROJECT MANAGER
P: (610)481-9119
C: (215)285-3054
F:(610)481-9133
pnehrbas@blrck.com

DEVELOPER/LANDLORD

LEADER PROPERTIES, LLC.
5 Moulton Street, Suite 3
Portland, ME 04101

CONTACT: Todd Dominski, Tenant Coordinator
East Brown Cow Management, Inc.
PH:(207) 8775-2252 C: (207)650-0606
tdominski@eastbrowncow.com

TENANT

URBAN OUTFITTERS, INC.
5000 S. Broad Street
Philadelphia, PA 19112-1495
FAX: (215) 454-5170
OWNER CONTACT:
Jennifer Calliagas - Senior Development Mgr. (215) 454-4285
Liam Sullivan- Construction Manager (215) 454-4818

MERCHANDISING SQ. FT.

SELLING SQ. FT. = 4,215 SQ. FT.
TOTAL NET SQ. FT. = 6,250 SQ. FT.

SELLING SQ. FT. INCLUDES: ALL USABLE OPEN FLOOR AREA USED FOR DISPLAY, MERCHANDIZING & SALES. THIS CALCULATION EXCLUDES FITTING ROOMS, OFFICE AND ALL B.O.H. AREAS AND ALL AREAS COVERED BY WALL & COLUMNS.

TOTAL NET SQ. FT. INCLUDES: ALL USABLE OPEN FLOOR AREA WITHIN THE LEASED SPACE. THIS CALCULATION EXCLUDES ALL AREAS COVERED BY WALLS & COLUMNS.

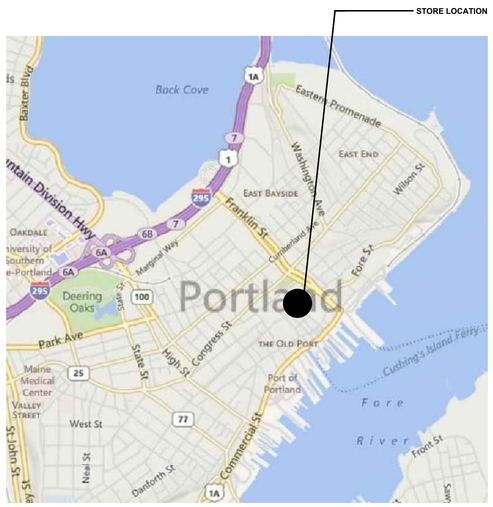

VICINITY MAP

SCALE: NTS

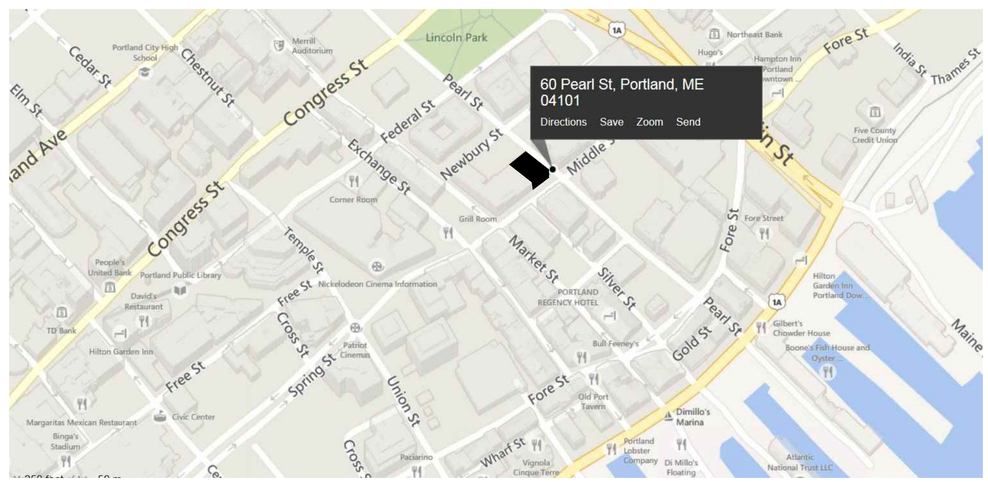

STREET LEVEL MAP

SCALE: NTS

ARCHITECTURAL

Sheet Number	Sheet Title	Sheet Number
ARCHITECTURAL		
C001	COVER SHEET, INDEX, CODE INFO	C001
C101	GENERAL NOTES	C101
C102	FINISH SCHEDULE	C102
C103	TENANT SUPPLIED ITEMS	C103
C104	RESPONSIBILITY SCHEDULE	C104
C105	CODE REVIEW & LIFE SAFETY PLAN	C105
D300	DEMOLITION ELEVATIONS	D300
FV100	FIELD VERIFICATION PLAN	FV100
A100	FIRST FLOOR PLAN	A100
A101	FIRST FLOOR FRAMING PLAN	A101
A110	ENLARGED PLAN - FITTING ROOMS	A110
A111	ENLARGED PLAN - BOH	A111
A130	FIXTURE PLAN	A130
A200	REFLECTED CEILING PLAN	A200
A210	DIMENSIONED CEILING PLAN	A210
A211	ENLARGED FITTING ROOM REFLECTED CEILING PLAN	A211
A220	LIGHT FIXTURE, CEILING ELEMENT DETAILS	A220
A300	EXTERIOR PLANS & ELEVATIONS	A300
A301	LOBBY STOREFRONT PLAN, ELEVATION & DETAILS	A301
A310	EXTERIOR STOREFRONT SIGNAGE	A310
A311	INTERIOR STOREFRONT SIGNAGE	A311
A400	INTERIOR ELEVATIONS	A400
A401	INTERIOR ELEVATIONS	A401
A410	INTERIOR ELEVATIONS - FITTING ROOMS	A410
A420	INTERIOR ELEVATIONS - BACK OF HOUSE	A420
A421	INTERIOR ELEVATIONS - RESTROOMS	A421
A430	INTERIOR DETAILS - SALES AREA KITCHEN PANTRY	A430
A431	INTERIOR DETAILS - SALES AREA LINEN CLOSET	A431
A432	INTERIOR DETAILS - SALES AREA PARTITIONS	A432
A433	INTERIOR DETAILS	A433
A440	INTERIOR DETAILS - FITTING ROOM ASSEMBLIES	A440
A450	FIXTURE DETAILS - CASHWRAP, BACKWRAP, & MPOS	A450
A451	FIXTURE DETAILS	A451
A500	FEATURE RAMP	A500
A501	HANDRAILS AND GUARDRAILS	A501
A600	DOOR SCHEDULE, DETAILS, & NOTES	A600
A610	DOOR, THRESHOLD, & FLOOR TRANSITION DETAILS	A610
A800	ARCHITECTURAL SPECIFICATIONS	A800
A801	ARCHITECTURAL SPECIFICATIONS	A801

STRUCTURAL

Sheet Number	Sheet Title	Sheet Number
STRUCTRUAL		
S001	TITLE SHEET & STRUCTURAL NOTES	S001
S002	SPECIAL INSPECTIONS TESTING REQUIRED SUBMITTALS	S002
S100	FLOOR PLAN	S100
S110	PARTIAL FRAMING PLANS	S110
S300	SECTIONS AND DETAILS	S300

MECHANICAL

Sheet Number	Sheet Title
M100	MECHANICAL PLAN
M200	MECH. DETAILS, SYMBOLS, & SCHEDULES
M300	MECHANICAL SPECIFICATIONS

PLUMBING

Sheet Number	Sheet Title
P100	ENLARGED PLUMBING PLAN
P200	PLUMB. DETAILS, SCHEDULES, & SPECIFICATIONS

ELECTRICAL

Sheet Number	Sheet Title
E100	LIGHTING PLAN
E200	POWER PLAN
E300	LOW VOLTAGE PLAN
E400	ELECTRICAL SYMBOL LEGEND AND SPECIAL NOTES
E401	ELECTRICAL DETAILS
E402	ELECTRICAL DETAILS
E403	ELECTRICAL DETAILS
E404	ELECTRICAL DETAILS
E500	LIGHTING CONTROL DIAGRAM
E501	POWER RISER AND PANEL SCHEDULES
E600	ELECTRICAL SPEFICICATIONS
E601	ELECTRICAL SPECIFICATIONS

FIRE PROTECTION

Sheet Number	Sheet Title
FP100	SPRINKLER LAYOUT PLAN

VENDORS

Sheet Number	Sheet Title
V100	CHECKPOINT
V101	CHECKPOINT
V200	PLAYNETWORK
V201	PLAYNETWORK
V202	PLAY NETWORK
V300	VECTOR SECURITY

ISSUE / DATE:

100% CHECK SET	07-11-2014
BID/PERMIT	08-01-2014

REVISION:

ARCHITECT/SEAL:

LICENSED ARCHITECT
Sean M. Wagner
No. AR04412
STATE OF MAINE

NewStudioArchitecture

4431 Lake Avenue South
White Bear Lake, MN 55110

p: 651.207.5527
f : 651.207.8247

ANTHROPOLOGIE - 60 PEARL STREET, PORTLAND MAINE, 04101