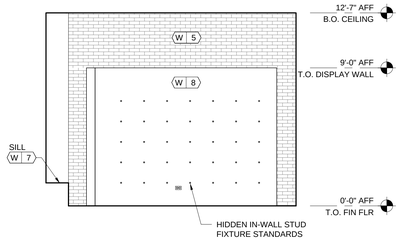

24 INTR ELEV - SALES

A400 SCALE: 1/4" = 1'-0"

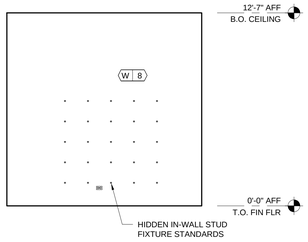

23 INTR ELEV - SALES

A400 SCALE: 1/4" = 1'-0"

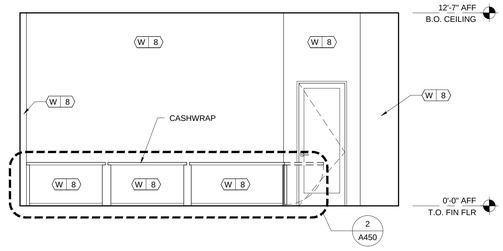

22 INTR ELEV - SALES

A400 SCALE: 1/4" = 1'-0"

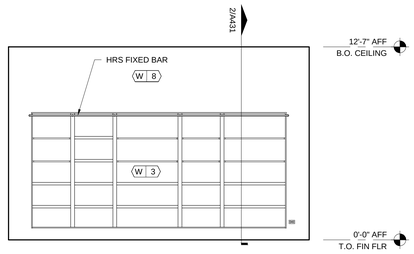

21 INTR ELEV - SALES

A400 SCALE: 1/4" = 1'-0"

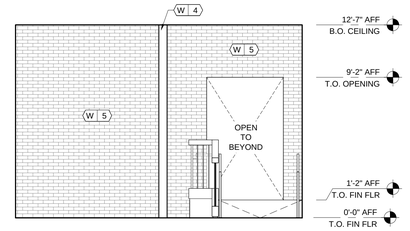

20 INTR ELEV - SALES

A400 SCALE: 1/4" = 1'-0"

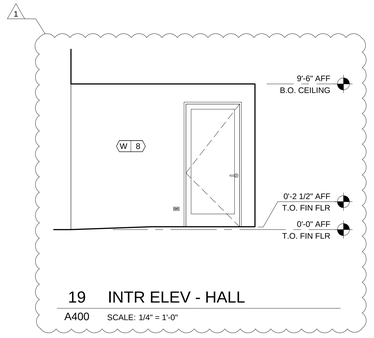

19 INTR ELEV - HALL

A400 SCALE: 1/4" = 1'-0"

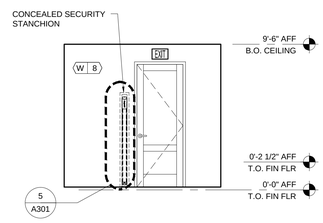

18 INTR ELEV - HALL

A400 SCALE: 1/4" = 1'-0"

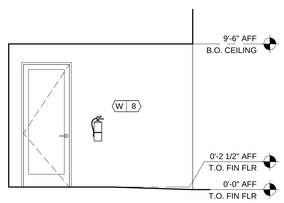

17 INTR ELEV - HALL

A400 SCALE: 1/4" = 1'-0"

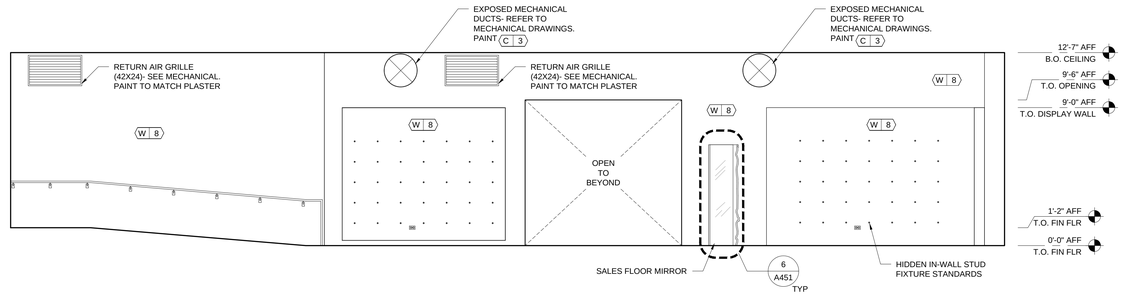

16 INTR ELEV - SALES

A400 SCALE: 1/4" = 1'-0"

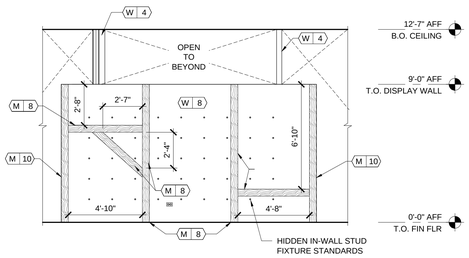

15 INTR ELEV - SALES

A400 SCALE: 1/4" = 1'-0"

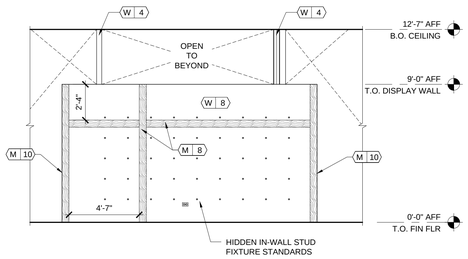

14 INTR ELEV - SALES

A400 SCALE: 1/4" = 1'-0"

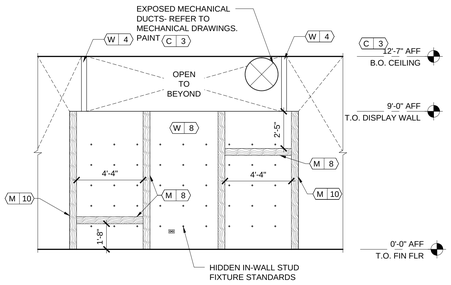

13 INTR ELEV - SALES

A400 SCALE: 1/4" = 1'-0"

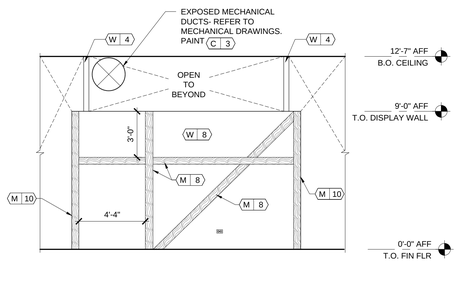

12 INTR ELEV - SALES

A400 SCALE: 1/4" = 1'-0"

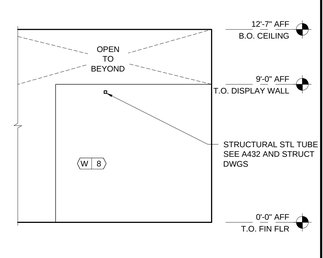

11 INTR ELEV - WINDOW DISPLAY

A400 SCALE: 1/4" = 1'-0"

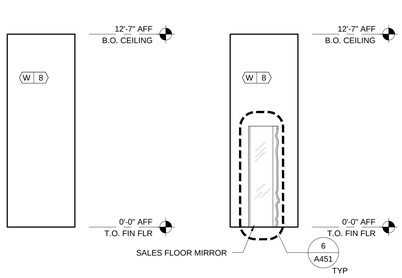

10 INTR ELEV - SALES

A400 SCALE: 1/4" = 1'-0"

9 INTR ELEV - SALES

A400 SCALE: 1/4" = 1'-0"

8 INTR ELEV - SALES

A400 SCALE: 1/4" = 1'-0"

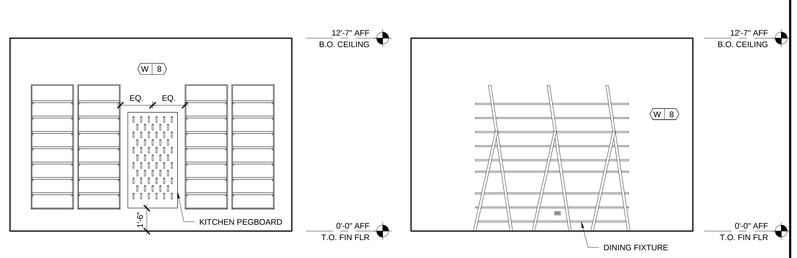

7 INTR ELEV - SALES

A400 SCALE: 1/4" = 1'-0"

6 INTR ELEV - SALES

A400 SCALE: 1/4" = 1'-0"

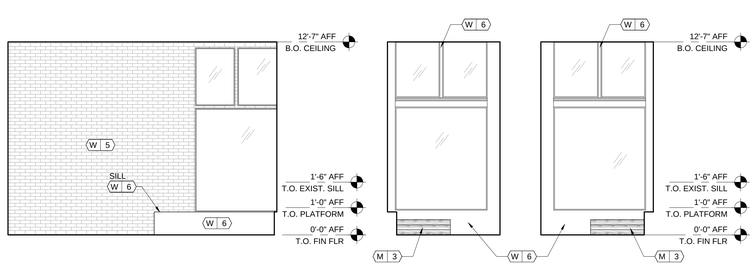

5 INTR ELEV - SALES

A400 SCALE: 1/4" = 1'-0"

4 INTR ELEV - SALES

A400 SCALE: 1/4" = 1'-0"

3 INTR ELEV - SALES

A400 SCALE: 1/4" = 1'-0"

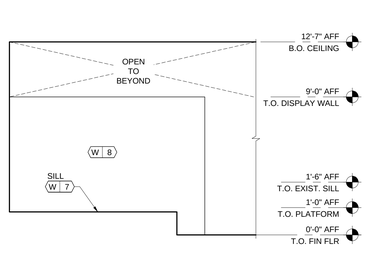

2 INTR ELEV - WINDOW DISPLAY

A400 SCALE: 1/4" = 1'-0"

1 INTR ELEV - STOREFRONT

A400 SCALE: 1/4" = 1'-0"

LICENSED ARCHITECT
SEAN M. WAGNER
No. ARC4112
STATE OF MAINE

ARCHITECTS
I hereby certify that this plan, specification, or report was prepared by me or under my direct supervision and that I am a duly Licensed Architect under the laws of the State of Maine.

Print Name: Sean M. Wagner, AIA

Date: **09-22-2014** License # : ARC4112

NewStudioArchitecture

4431 Lake Avenue South
White Bear Lake, MN 55110

p: 651.207.5527 f : 651.207.8247

ANTHROPOLOGIE

60 Pearl Street
Portland, ME 04101

DRAWN BY: BH CHECKED BY: SMW

NSA PROJECT NUMBER: 2013-99

PROJECT PHASE: CD

ISSUE / DATE:

100% CHECKSET	07-11-2014
BID/PERMIT	08-01-2014

REVISION :

1	REVISION 1 - CITY COMMENTS	09-19-2014

SHEET TITLE :
INTERIOR
ELEVATIONS

SHEET NO :
A400