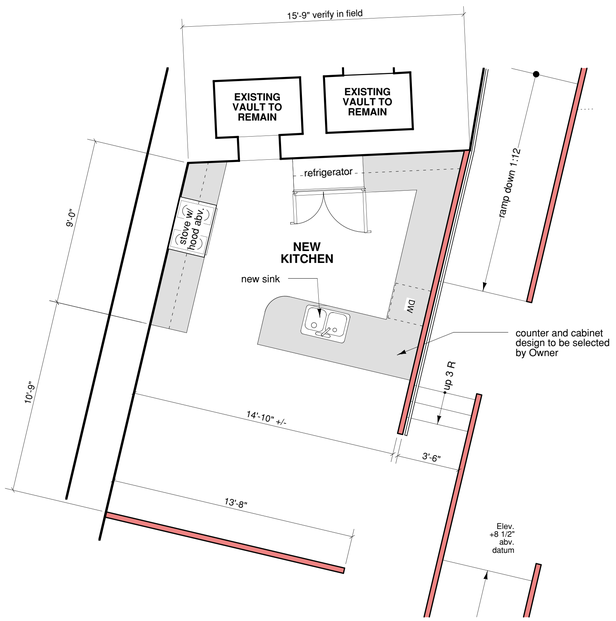

4 A1.2 Enlarged Plan at Kitchen

SCALE: 1/4" = 1'-0"

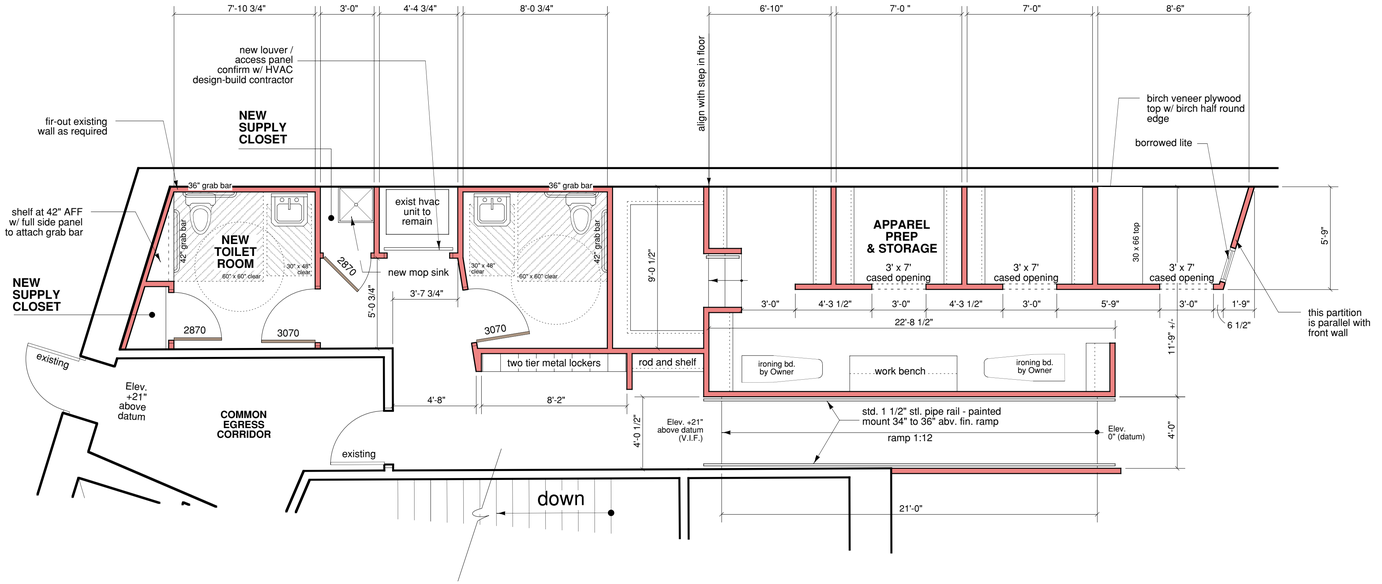

2 A1.2 Enlarged Plan at Toilets and Apparel Storage

SCALE: 1/4" = 1'-0"

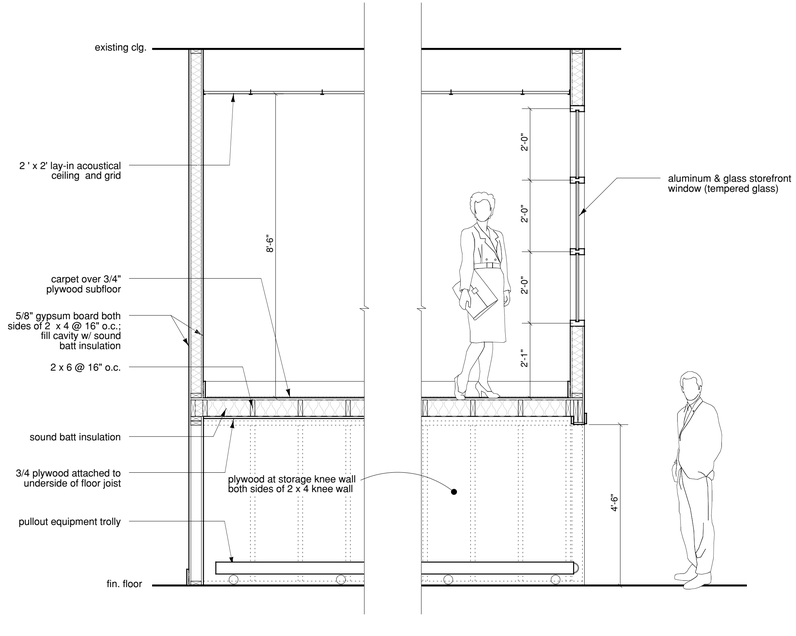

5 A1.2 Detail at Conference Rm.& Storage

SCALE: 1/2" = 1'-0"

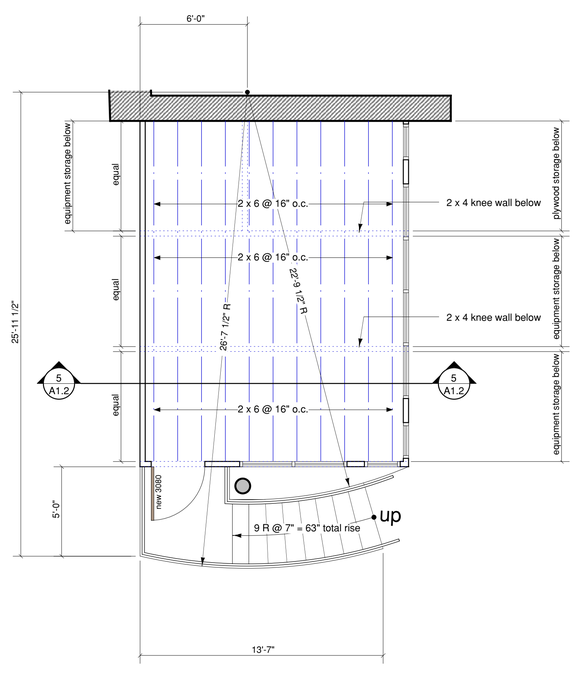

3 A1.2 Enlarged Plan at Conference Rm.& Storage

SCALE: 1/4" = 1'-0"

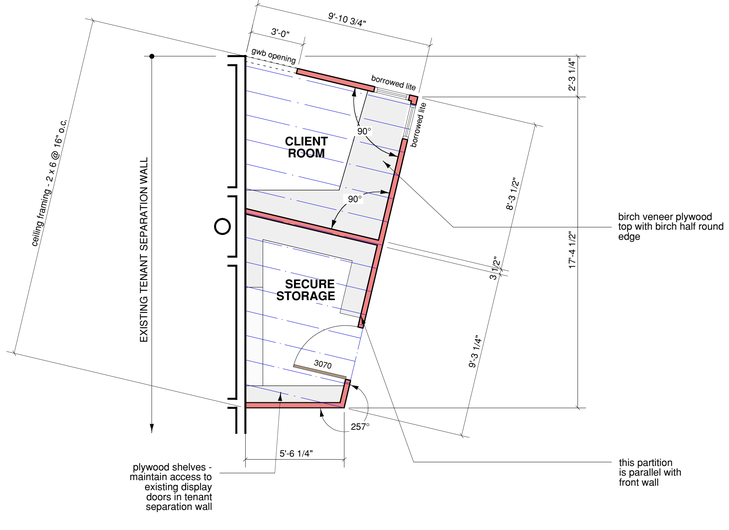

1 A1.2 Enlarged Plan at Secure Stor.& Client Rm

SCALE: 1/4" = 1'-0"

WALL SYMBOL LEGEND

existing walls to remain

new construction

Richard Renner | Architects

61 Pleasant Street
Suite 103
Portland, Maine 04101
207.773.9699
207.773.9599 fax

Consultants:

Howell Photography

Renovation at The Woodman Condominium

Units 1A and 1B
141 Middle Street
Portland, Maine

Enlarged Plans & Details

Drawn by: JR
File Name: Howell/A1.2enlarged
Scale: 1/8" = 1'-0"
Project No. RRA2004-09
Date: 4/22/04
Revised:

A1.2