REPAIR NOTES (DRAWING SF-100):

1 SEE DETAILA4 / SF-500
PREPARATION FOR FIE,D PAINTING: PREPARE SURFACES TO COMPLY WITH SSPC-SP 6/NACE NO. 3, "COMMERCIAL BIAST CLEANING."
PAINT WITH TNEMEC PAINT AS SPECIFIED IN SECTION 099000.

COAT WITH BITUMINOUS COATING: SSPC-PAINT 12, SOLVENT TYPE BITUMINOUS MASTIC, COMPOUNDED FOR 15 MIL DRY FILM THICKNESS.

INSTALL CONCRETE INFILL PER DETAIL

2 SEE DETAILA1 / SF-500
PREPARATION FOR FIE,D PAINTING: PREPARE SURFACES TO COMPLY WITH SSPC-SP 6/NACE NO. 3, "COMMERCIAL BIAST CLEANING."
PAINT WITH TNEMEC PAINT AS SPECIFIED IN SECTION 099000.

COAT WITH BITUMINOUS COATING: SSPC-PAINT 12, SOLVENT TYPE BITUMINOUS MASTIC, COMPOUNDED FOR 15 MIL DRY FILM THICKNESS.

INSTALL CONCRETE INFILL PER DETAIL

3 CLEAN AND PAINT STEEL PER SPECIFICATION

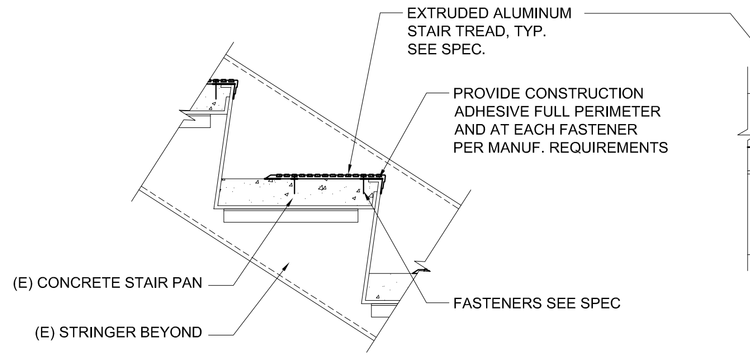

TYPICAL TREAD

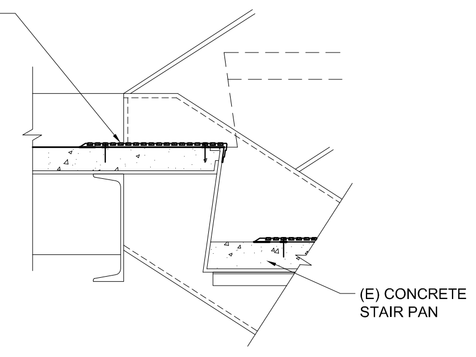

TOP TREAD @ LANDING

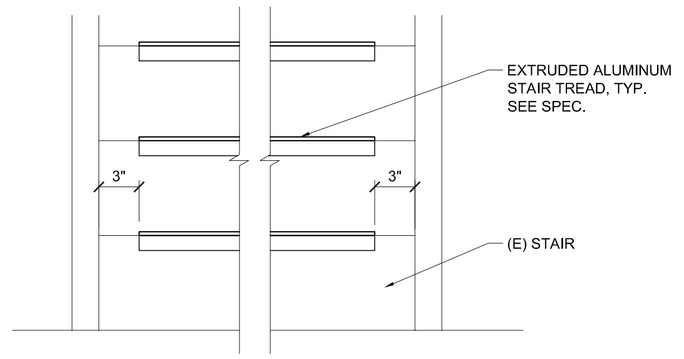

ELEVATION VIEW

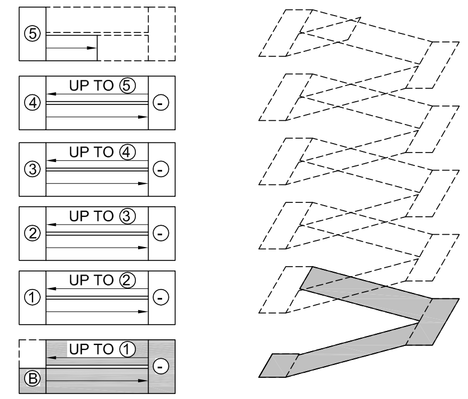

PLAN VIEW

ISOMETRIC

G1	REPAIR NOTES	G3	STAIR #2 DETAILS	G9	KEY PLAN
-		1-1/2"=1'-0"		-	

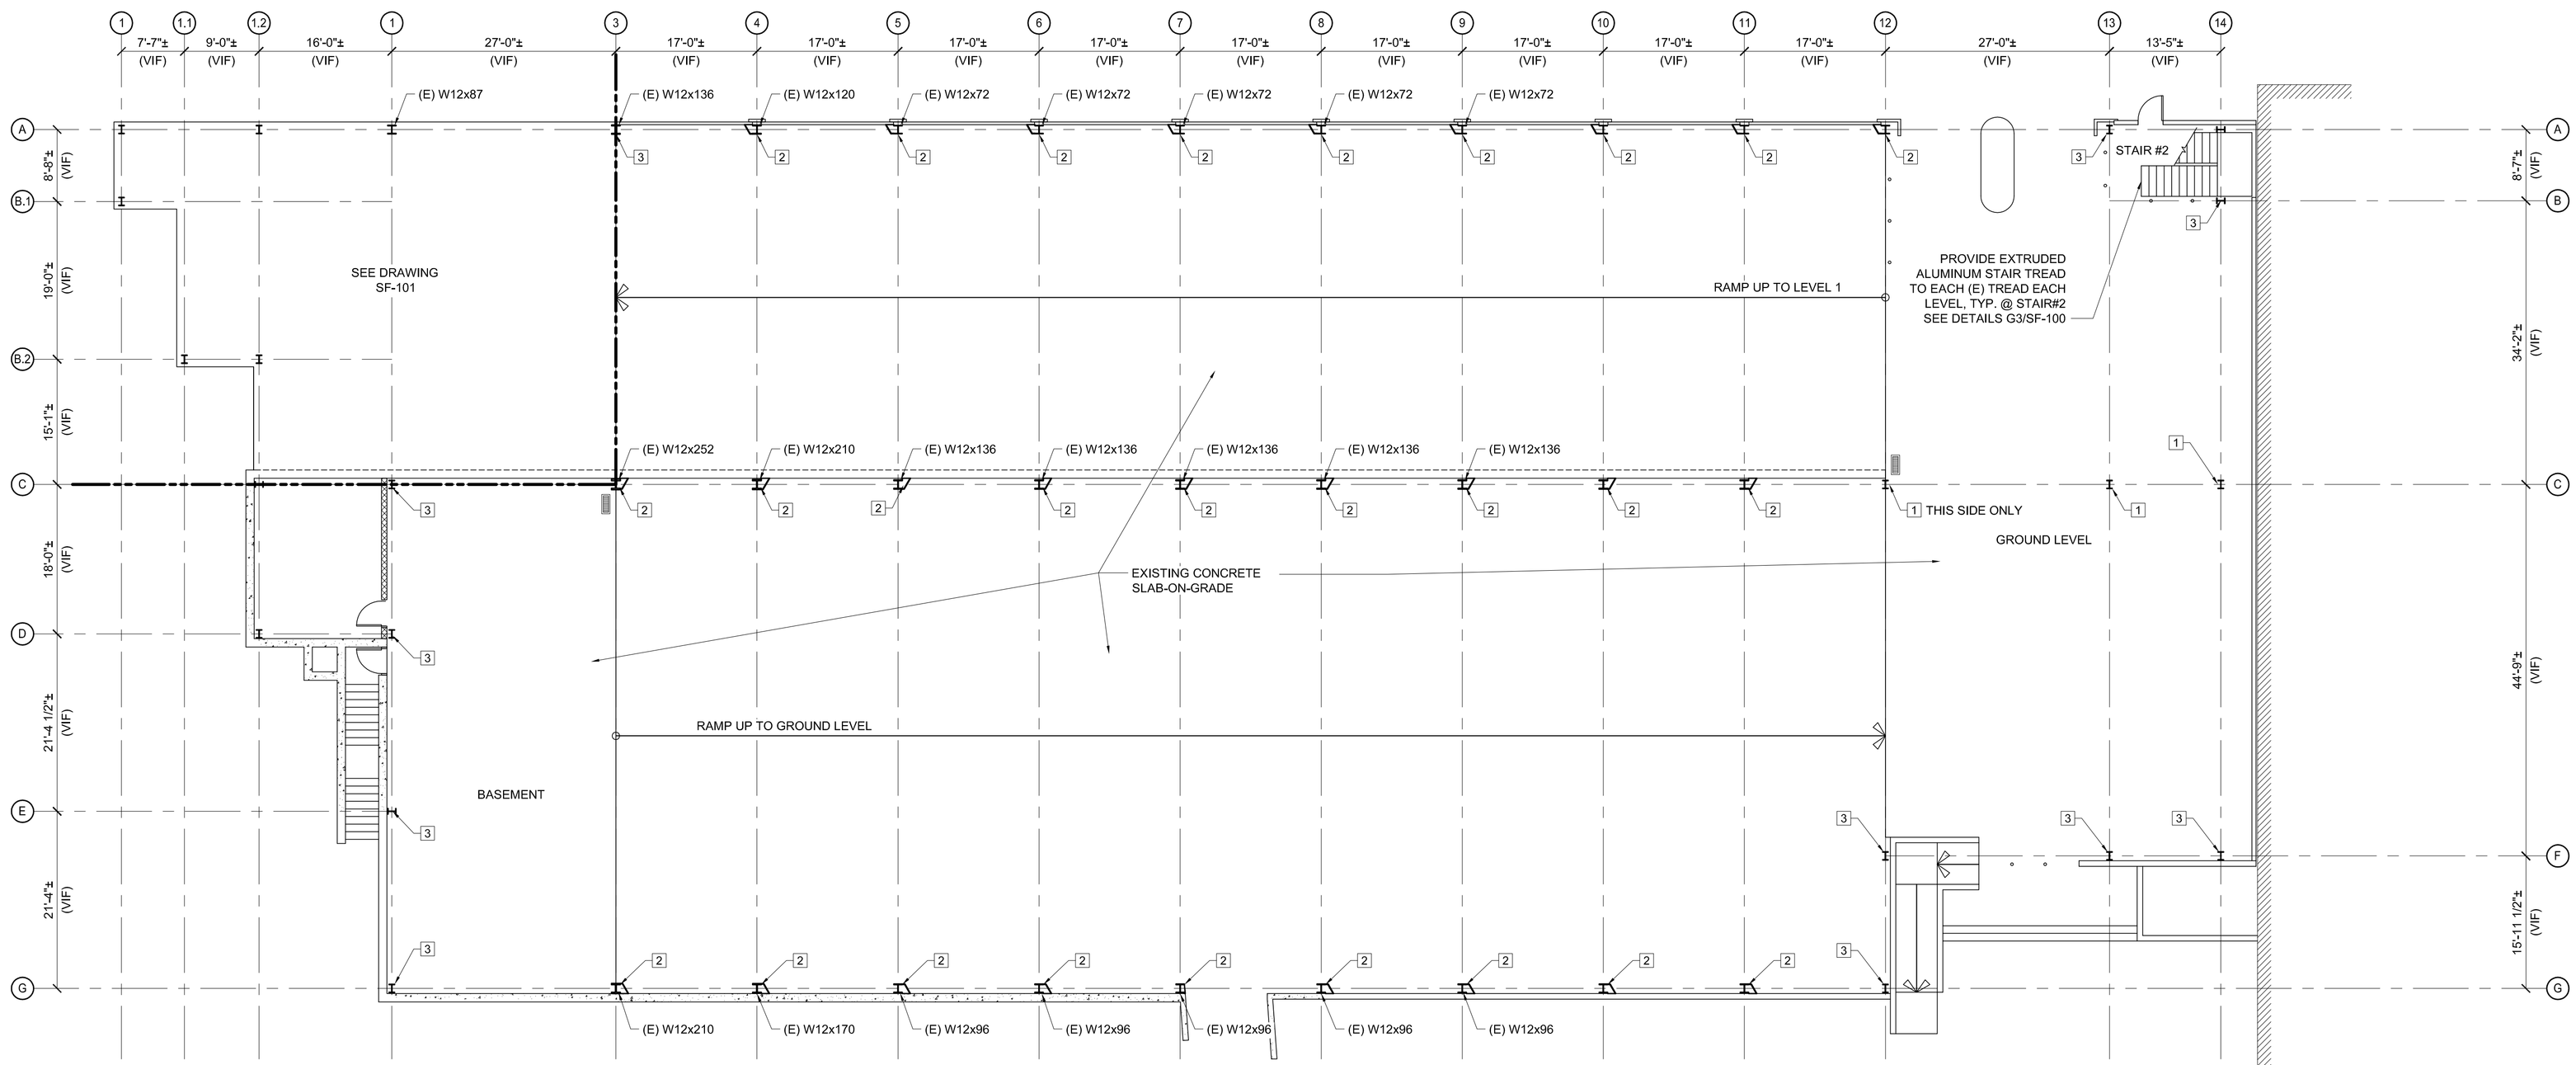

A1	FLOOR PLAN
1/16" = 1'-0"	

160 Veranda Street
Portland, Maine 04103
T: 207.221.2260
F: 207.221.2266
Web: www.allied-eng.com

Allied Engineering
Structural Mechanical Electrical Commissioning

STATE OF MAINE · WILLIAM P. FAUCHER · No. 7153 · REGISTERED PROFESSIONAL ENGINEER

REVISIONS

NUMBER	DATE	BY	DESCRIPTION

Date: 11-19-2009
Drawn By: PED
Checked By: WPF
Project Mgr: WPF
Project No: 08067
Cad File: 08067S.DWG

BASEMENT/GROUND LEVEL PLAN

CUMBERLAND COUNTY COURTHOUSE
PARKING GARAGE REPAIRS
PORTLAND, MAINE

© COPYRIGHT 2009 ALLIED ENGINEERING, INC.

SF-100

N:\Projects\2008\08067 ~ CCCH-Garage Slab Restoration\00 Drawing Files\08067S.dwg Feb 09, 2010 - 3:30pm