NOTES:

1. EXISTING BUILDING FRAMING AND UTILITIES TO BE FIELD VERIFIED TO DETERMINE THE NEW CEILING HEIGHTS.
2. ALL CEILINGS TO BE AT 9'-0" AFF UNLESS OTHERWISE NOTED.
3. LAYOUT TILES AS SHOWN IN REFLECTED CEILING PLANS
4. ALL CEILING GRILLES, TRIM EDGES AND SLOT DIFFUSERS TO MATCH ADJACENT CEILING COLOR.
5. CONTRACTOR TO VERIFY LOCATIONS OF MAIN CEILING TEES BEFORE PROCEEDING WITH FIXTURE INSTALLATION.
6. REFER TO ELECTRICAL PLANS FOR LOCATIONS OF STROBES AND EXIT SIGNS.
7. WHERE NO CEILING MATERIAL EXISTING CEILING IS TO REMAIN.
8. NOTIFY ARCHITECT OF ANY DISCREPANCIES BETWEEN ARCHITECTURAL REFLECTED CEILING PLANS AND ELECTRICAL LIGHTING PLANS PRIOR TO CONSTRUCTION.
9. SEE ELECTRICAL AND MECHANICAL SHEETS FOR ADDITIONAL INFORMATION.

REFLECTED CEILING LEGEND

- GWB CEILING ATTACHED TO METAL FRAMING ABOVE
- ACOUSTICAL TILE CEILING 2'-0"x2'-0" ON METAL SUSPENSION GRID
- ELECTRICAL LIGHT FIXTURE SYMBOLS. REFER TO ELECTRICAL SHEETS FOR SIZE AND TYPE OF LIGHT FIXTURE
- SUPPLY & RETURN DIFFUSERS OR EXHAUST GRILLES. REFER TO MECHANICAL SHEETS FOR TYPE AND SIZE

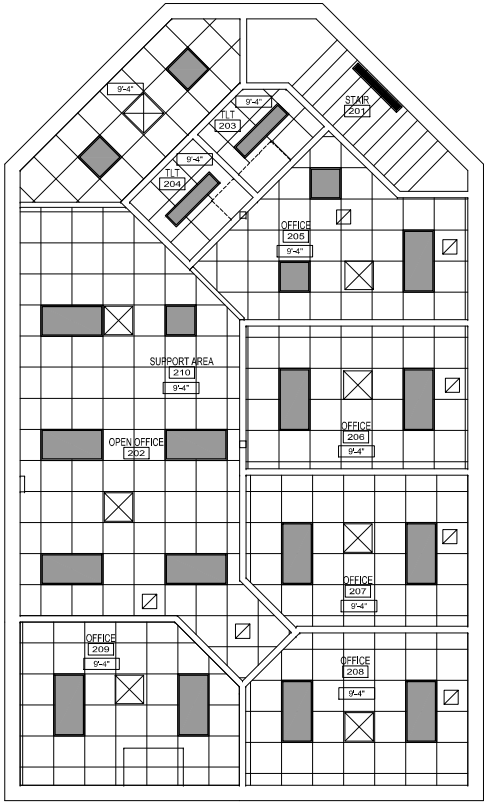

A1 SECOND FLOOR REFLECTED CEILING PLAN
1/4" = 1'-0"

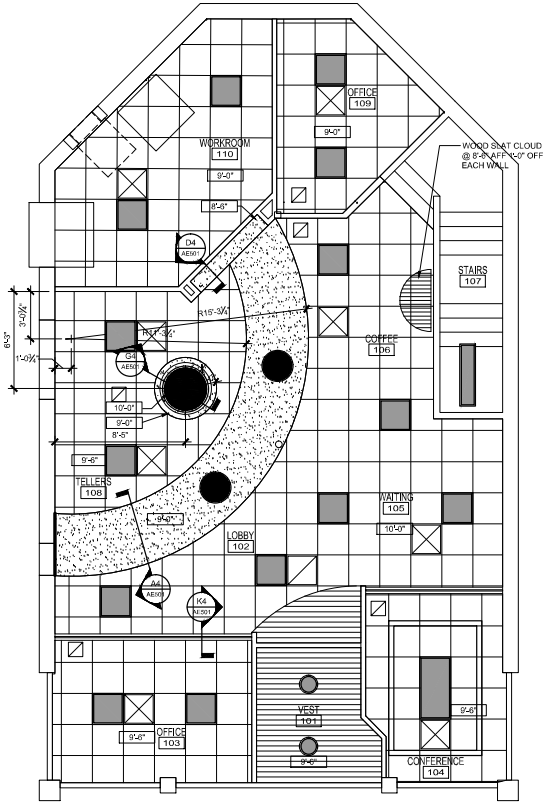

A4 FIRST FLOOR REFLECTED CEILING PLAN
1/4" = 1'-0"

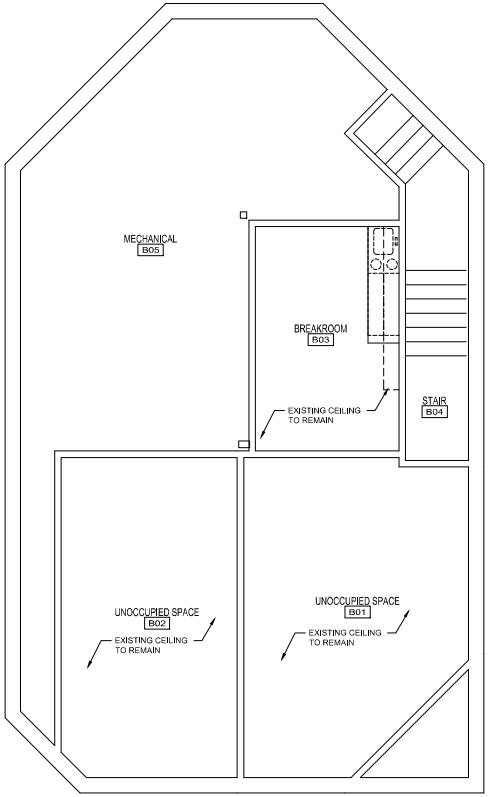

A11 BASEMENT REFLECTED CEILING PLAN
1/4" = 1'-0"

NO.	DATE	DESCRIPTION
0	00.00.00	------

ISSUED FOR CONSTRUCTION
08.07.15

TAC Architectural Group Inc.

NOT FOR CONSTRUCTION
LICENSED ARCHITECT
STATE OF MAINE
08.04.15

BSB - 77 MIDDLE STREET

PORTLAND, MAINE

PROJECT NO:	15-001
CAD DWG FILE:	CP101 REFLECTED CEILING PLANS.DWG
DRAWN BY:	####
CHK'D BY:	####
COPYRIGHT:	2015

SHEET TITLE

REFLECTED CEILING PLANS

AE102