DOOR SCHEDULE

NO.	SIZE	TYPE	HARDWARE	FRAME	REMARKS
B01	2'-4"x3'-6" VERIFY SIZE	INS. STEEL		WOOD	
101	3'-0"x6'-8"	6 PANEL INS. STEEL - 1 HR. RATED		STEEL WRAPAROUND	
102	2'-8" x 6'-8"	INS. STEEL HALF GLASS		WOOD	
103	2'-6" x 6'-8"	6 PANEL PINE			
104	2'-6" x 6'-8"	6 PANEL PINE			
105	2'-6" x 6'-8"	6 PANEL PINE			
106	3'-0" x 6'-8" - PAIR	PINE PANEL TYPE			
107	2'-6" x 6'-8"	6 PANEL PINE			
108	2'-6" x 6'-8"	6 PANEL PINE			
109	6'-0" x 6'-8"	PINE PANEL TYPE - BIFOLD			
201	3'-0" x 6'-8"	6 PANEL STEEL - 1 HR. RATED		STEEL WRAPAROUND	
202	2'-6" x 6'-8"	6 PANEL PINE		WOOD	
203	2'-6" x 6'-8"	6 PANEL PINE			
204	3'-0" x 6'-8" - PAIR	PINE PANEL TYPE			
205	2'-6" x 6'-8"	6 PANEL PINE			
206	5'-0" x 6'-8"	PINE PANEL TYPE - BI-FOLD			
207	2'-6" x 6'-8"	6 PANEL PINE			
208	2'-6" x 6'-8"	6 PANEL PINE			
209	2'-6" x 6'-8"	6 PANEL PINE - POCKET			
210	2'-6" x 6'-8"	6 PANEL PINE - POCKET			
211	3'-0" x 6'-8"	INS. STEEL HALF GLASS			
301	3'-0" x 6'-8"	6 PANEL STEEL - 1 HR. RATED		STEEL WRAPAROUND	
302	2'-6" x 6'-8"	6 PANEL PINE		WOOD	
303	2'-6" x 6'-8"	6 PANEL PINE			
304	2'-6" x 6'-8"	6 PANEL PINE			
305	2'-6" x 6'-8"	6 PANEL PINE			
306	2'-6" x 6'-8"	6 PANEL PINE			
307	2'-6" x 6'-8"	6 PANEL PINE			
308	5'-0" x 6'-8"	PINE PANEL TYPE - BIFOLD			

WINDOW SCHEDULE

LTR.	SIZE	TYPE	GLAZING	MANUFACTURER / STOCK NO.
A	2'-6"± x 1'-8"± VERIFY OPENING SIZE	BASEMENT	INS. GLASS WITH GRILLES AS SHOWN ON ELEVATIONS	
B	2'-8"± x 6'-0"± VERIFY OPENING SIZE	DOUBLE HUNG		
C	1'-5"± x 6'-0"± VERIFY OPENING SIZE	DOUBLE HUNG		
D	2'-2"± x 4'-0"± VERIFY OPENING SIZE	DOUBLE HUNG		
E	1'-5"± x 3'-0"± VERIFY OPENING SIZE	DOUBLE HUNG		
F	2'-2"± x 3'-0"± VERIFY OPENING SIZE	DOUBLE HUNG		
G	PAIR 2'-8"x3'-4"	DOUBLE HUNG		
H	2'-0"± x 3'-0"± VERIFY SIZE	SKYLIGHT		

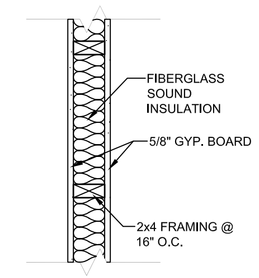

B / A002 NON RATED WALL 1" = 1'-0"

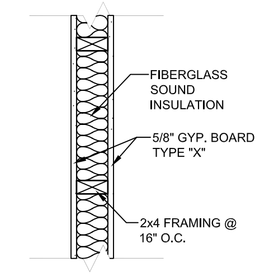

1 HR. RATED WOOD WALL

FIRE TEST : DESIGN U305

A / A002 RATED WALL 1" = 1'-0"

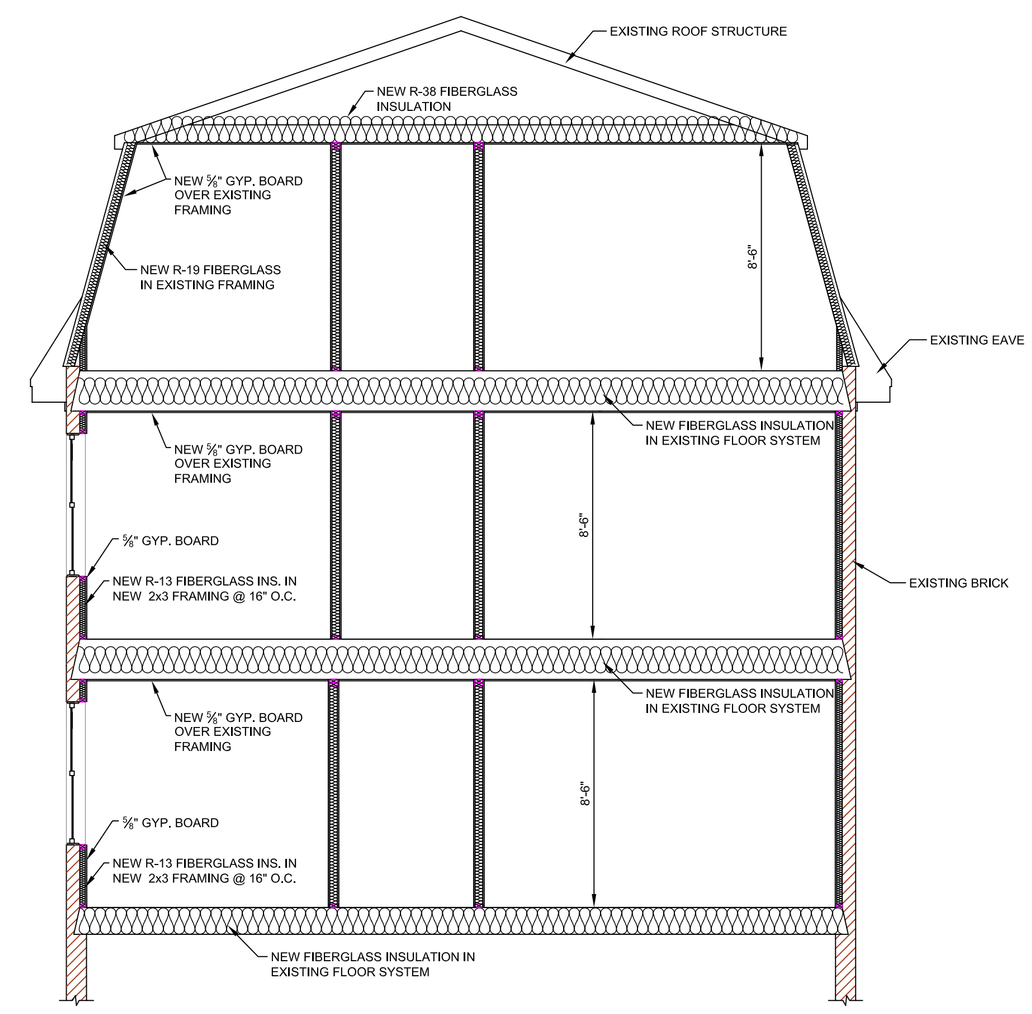

BUILDING SECTION B-B

SCALE 1/4" = 1'-0"

Project:

23 HAMPSHIRE PROPERTY REDEVELOPMENT

PORTLAND, MAINE

0 2 4 8

SCALE in FEET
1"=4'

Licenses:

Consultant Name and Address:

ARCHITECT

JOHN E. HANSEN, ARCHITECT

632 SPRUCE HEAD ROAD

SOUTH THOMASTON, MAINE 04858

PHONE: (207) 594 - 5310 FAX: (207) 594 - 5370

Firm Name and Address:

Buck Consulting Group, LLC
Architecture, Engineering & Planning
16 Tannery Lane, Suite 23
P.O. Box 1367
Camden, Maine 04843
Office: (207) 236-9970
Facsimile: (207) 236-9971

Buck Consulting Group, LLC © 2007

Sheet Title:

SHEDULES
DOOR & WINDOW

No.	Revision/Issue	Date

Design by: JEH

Checked by: ABC

Drawn by: CMC

Approved by: ABC

Project: PROJECT NUMBER

Date: JUNE 25, 2007

Sheet Number:

A002