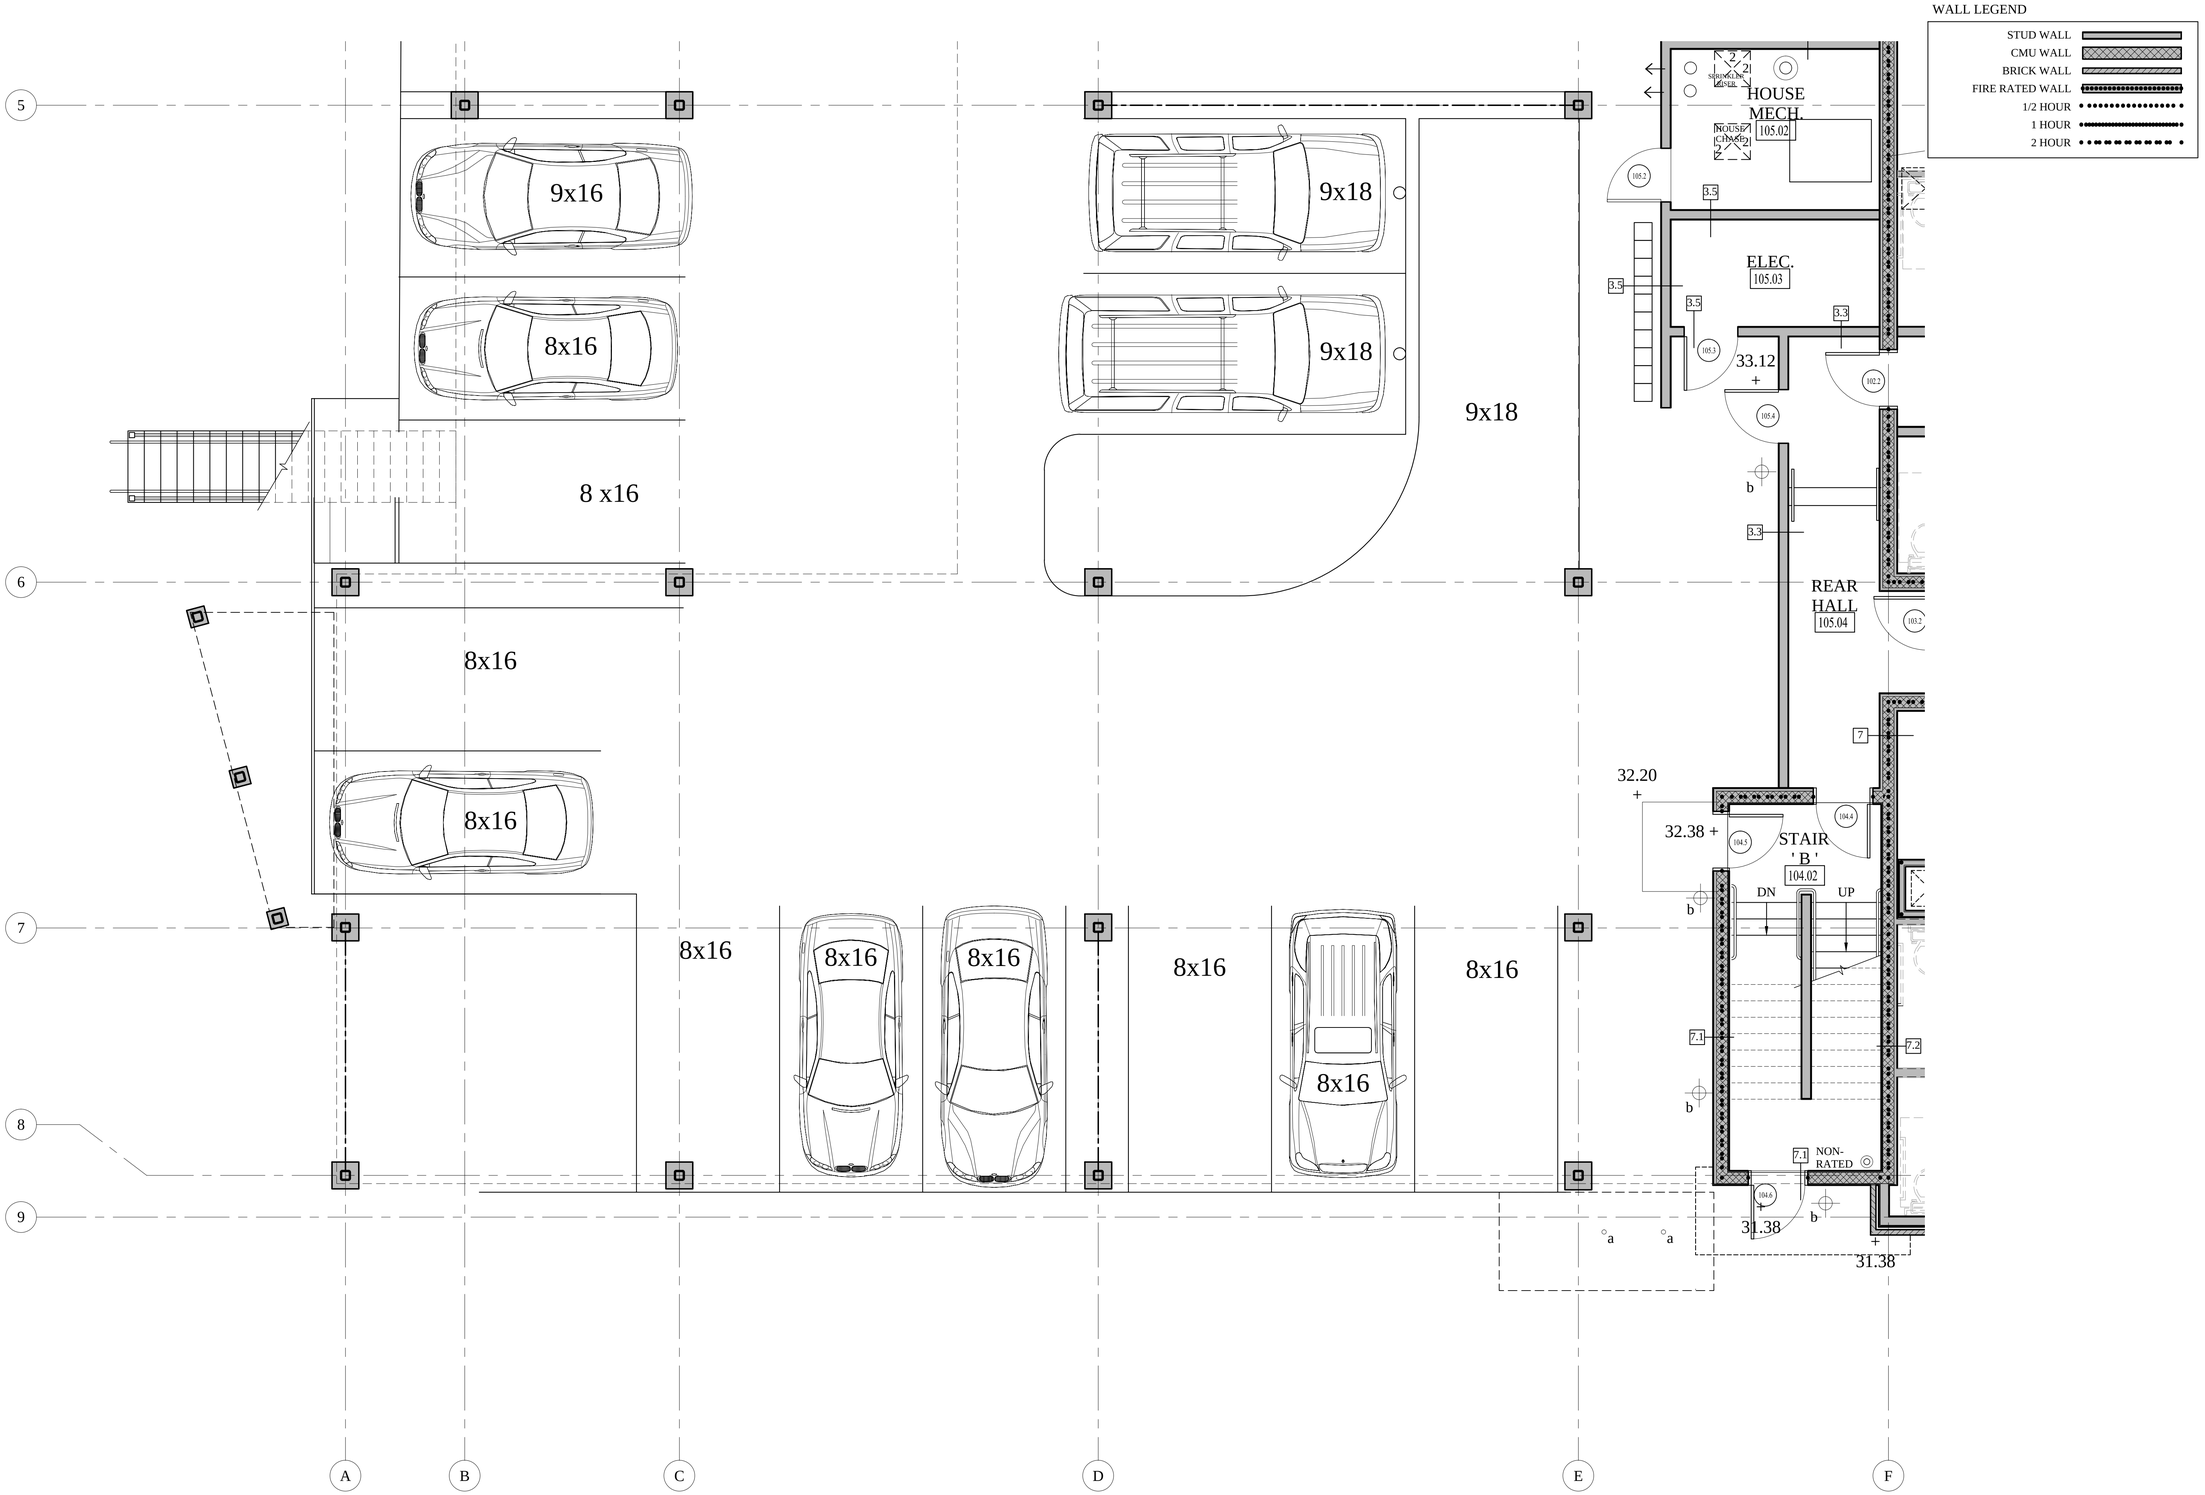

PARTIAL FIRST FLOOR PLAN ' B '

SCALE: 1/4"=1'-0"

FOUNDATION PERMIT

JULY 8, 2016

MARK MUELLER ARCHITECTS A.I.A.

100 Commercial Street
Suite 205
Portland, Maine 04101
Phone: 207.774.9057
Email:
rfill@muellerarchitects.com

©COPYRIGHT 2016
MARK MUELLER ARCHITECTS

62

INDIA

INDIA STREET
NEIGHBORHOOD
PORTLAND, MAINE

PARTIAL FIRST FLOOR PLAN ' B '

REVISIONS

DATE
JUNE 2016

PROJECT
INDIA STREET

DRAWN BY
...

CHECK BY
MLM

A-1.7