# INDIA STREET SCHEMATIC BUILDING SECTION




# CONSTRUCTION TYPE/ CODE REVIEW

CONSTRUCTION CLASSIFICATION:

NFPA: TYPE 5 (1,1,1)
IBC: TYPE 5A

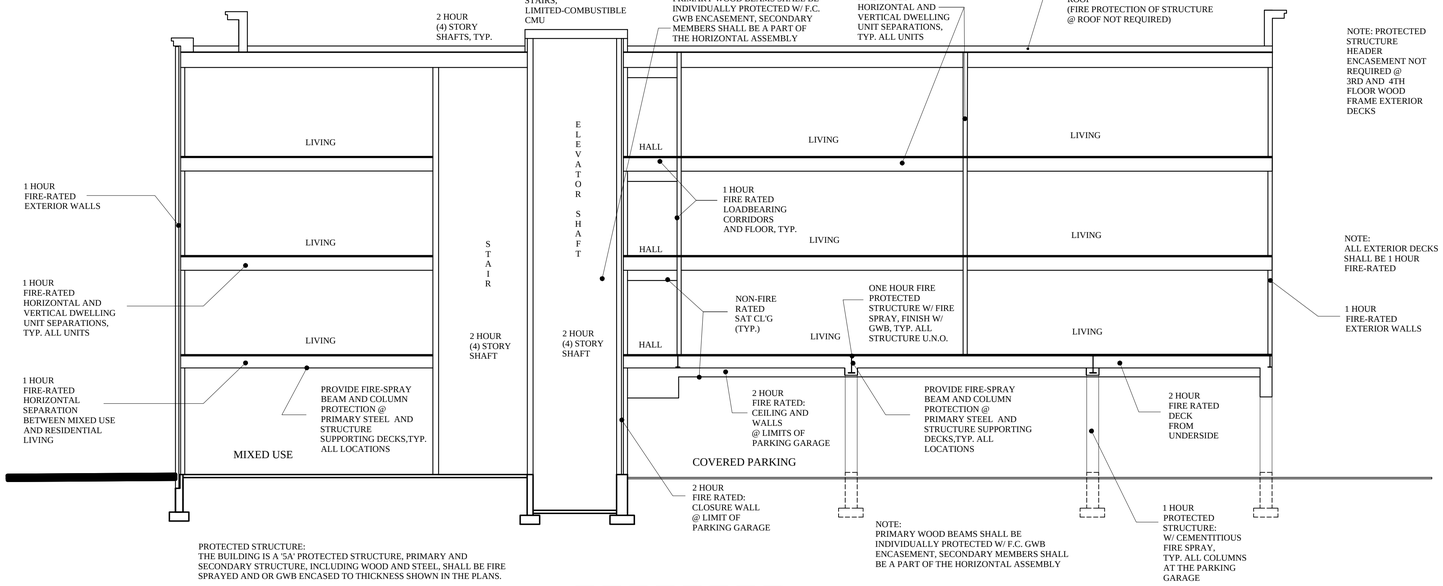


A / A-1.3 BUILDING SECTION
SCALE: 3/16 " = 1'-0"

CONSTRUCTION SET
NOVEMBER 18, 2016


MARK MUELLER ARCHITECTS
A.I.A.
100 Commercial Street
Suite 205
Portland, Maine 04101
Phone: 207.774.9057
Email:
rfi@muellerarchitects.com


© COPYRIGHT 2016
MARK MUELLER ARCHITECTS

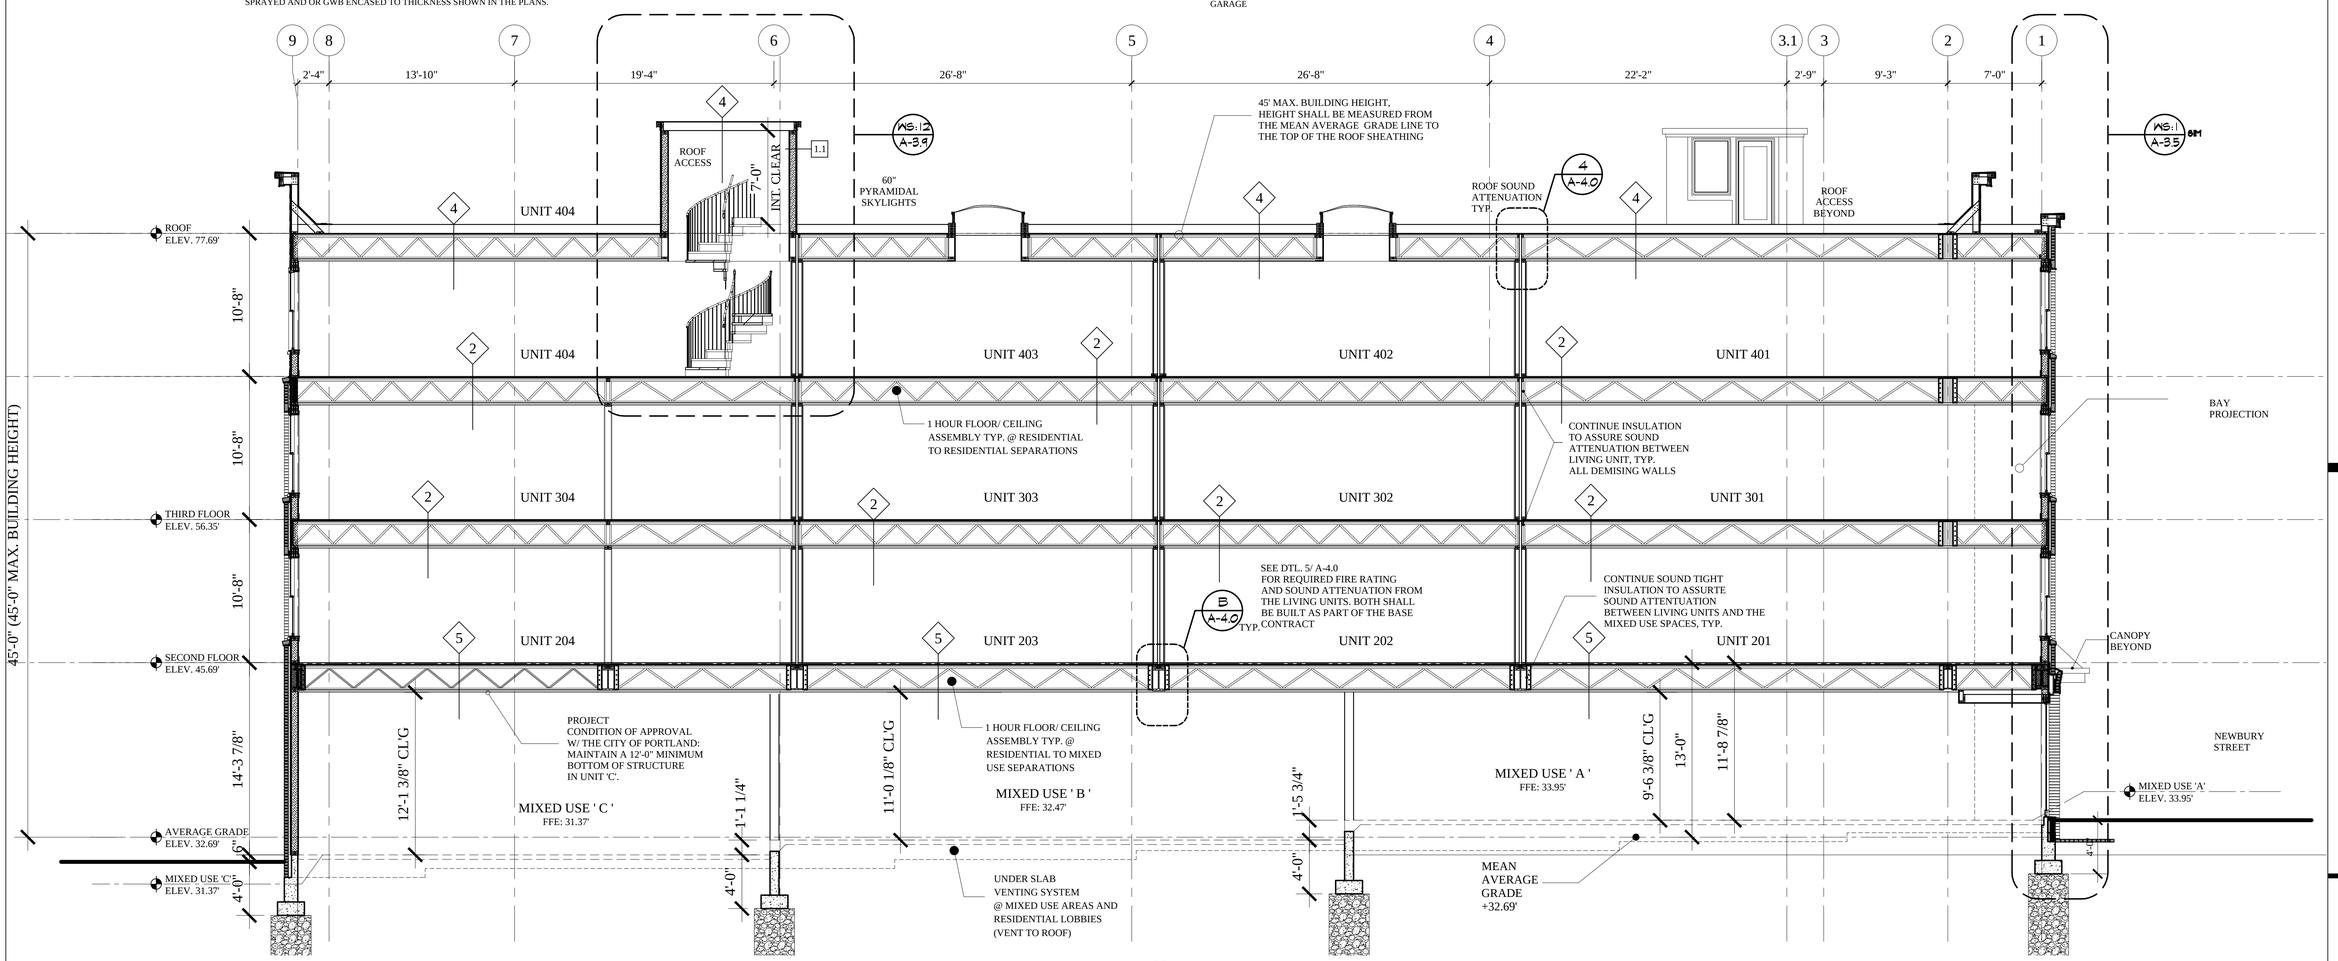62

INDIA

INDIA STREET NEIGHBORHOOD PORTLAND, MAINE

BUILDING SECTIONS

REVISIONS
DATE
JUNE 2016
PROJECT
INDIA STREET
DRAWN BY
...
CHECK BY
MLM

A-3.1