NOTE:
2 HOUR FIRE RATED STAIR
FTL - ALL LUMBER IN THE STAIR TOWER
SHALL BE "FIRE TREATED LUMBER"

ALL WALL, FLOORS AND CEILINGS HAVE
INSULATION EVEN IF NOT SHOWN

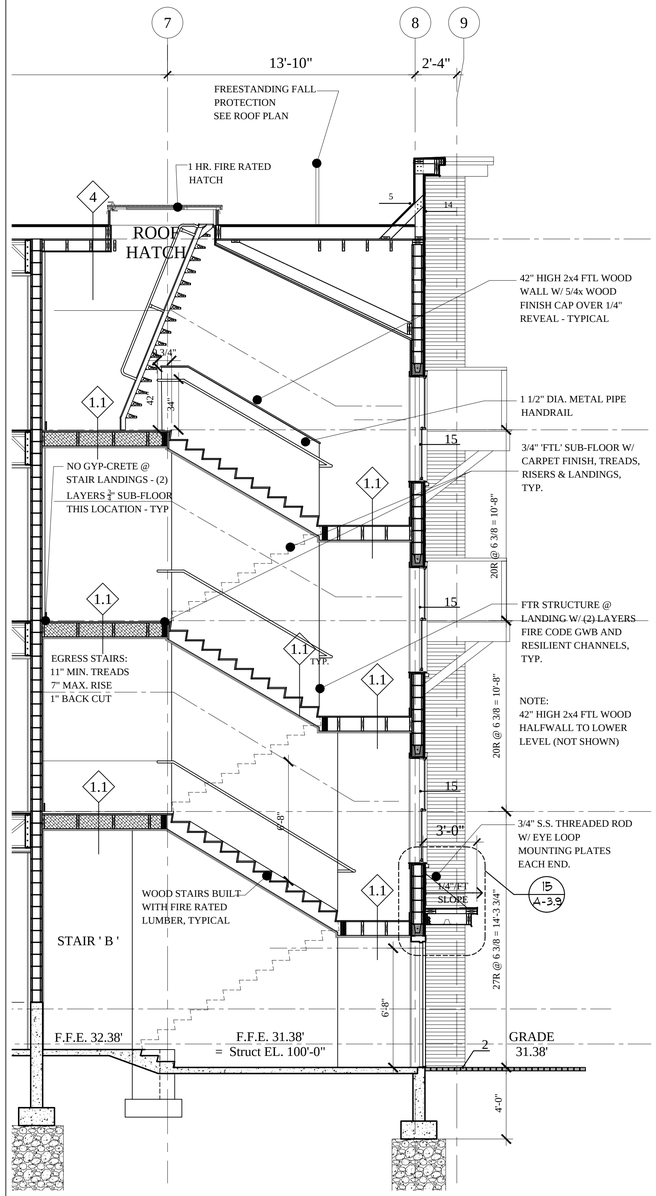

WS:8 / A-3.2 WALL SECTION
SCALE: 1/4" = 1'-0"

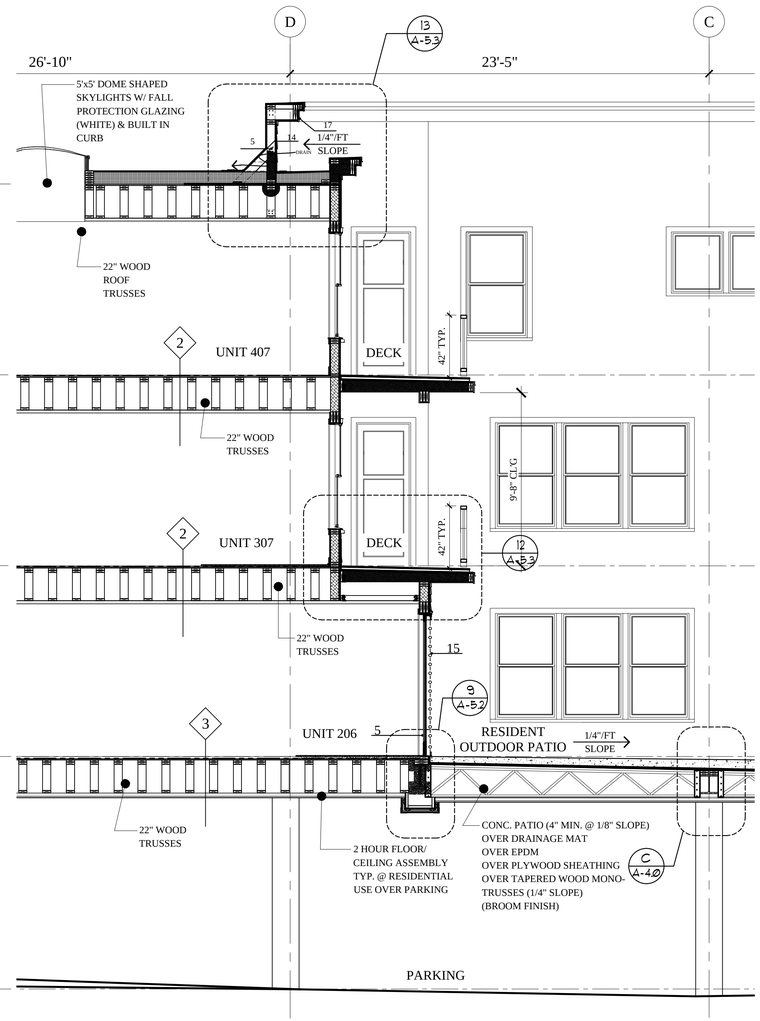

WS:7 / A-3.4 WALL SECTION
SCALE: 1/4" = 1'-0"

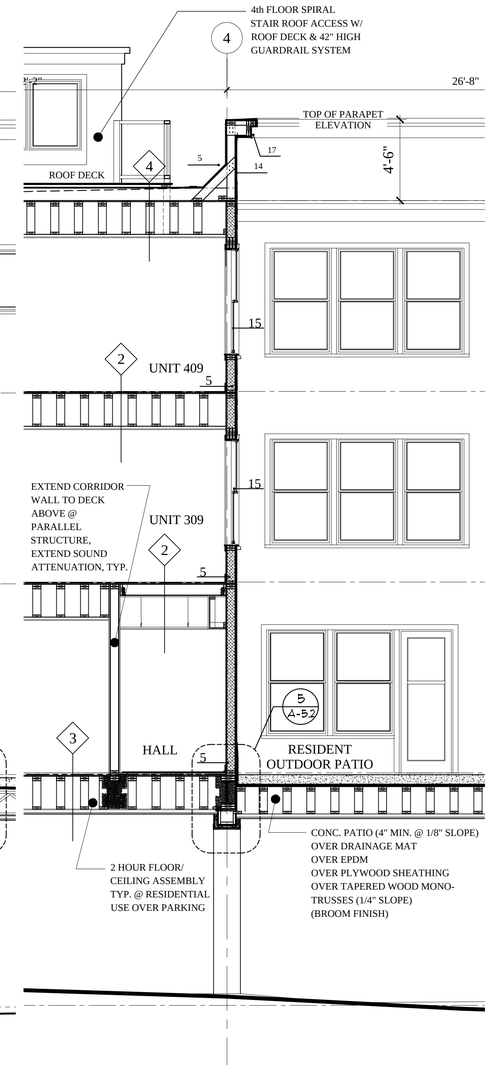

WS:6 / A-3.3 WALL SECTION
SCALE: 1/4" = 1'-0"

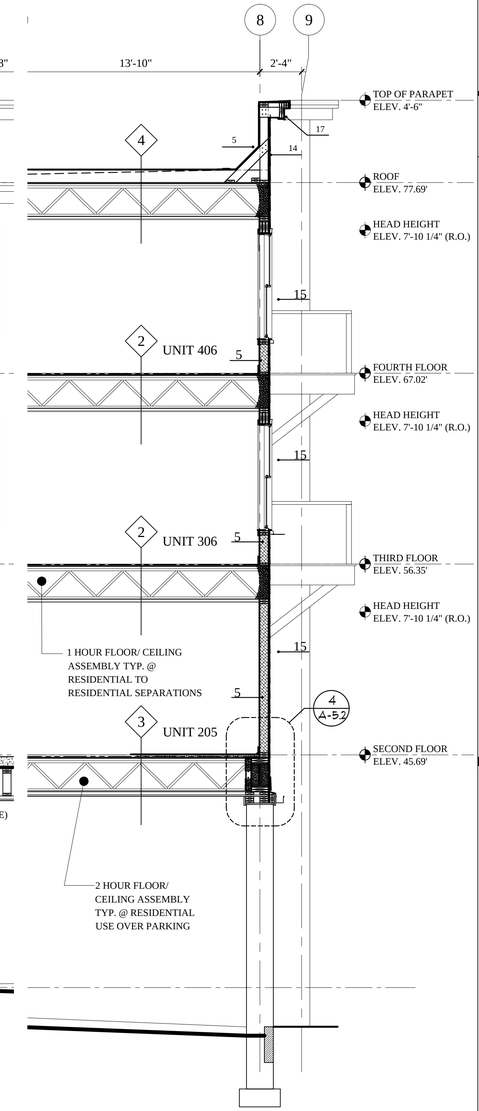

WS:5 / A-3.3 WALL SECTION
SCALE: 1/4" = 1'-0"

CONSTRUCTION SET
NOVEMBER 18, 2016

LICENSED ARCHITECT MARK L. MUELLER No. 2737
MARK MUELLER ARCHITECTS A.I.A.
100 Commercial Street
Suite 205
Portland, Maine 04101
Phone: 207.774.9057
Email:
rfi@muellerarchitects.com

© COPYRIGHT 2016
MARK MUELLER ARCHITECTS

62

INDIA

INDIA STREET NEIGHBORHOOD PORTLAND, MAINE

WALL SECTIONS

REVISIONS

DATE
JUNE 2016

PROJECT
INDIA STREET

DRAWN BY
...

CHECK BY
MLM

A-3.6