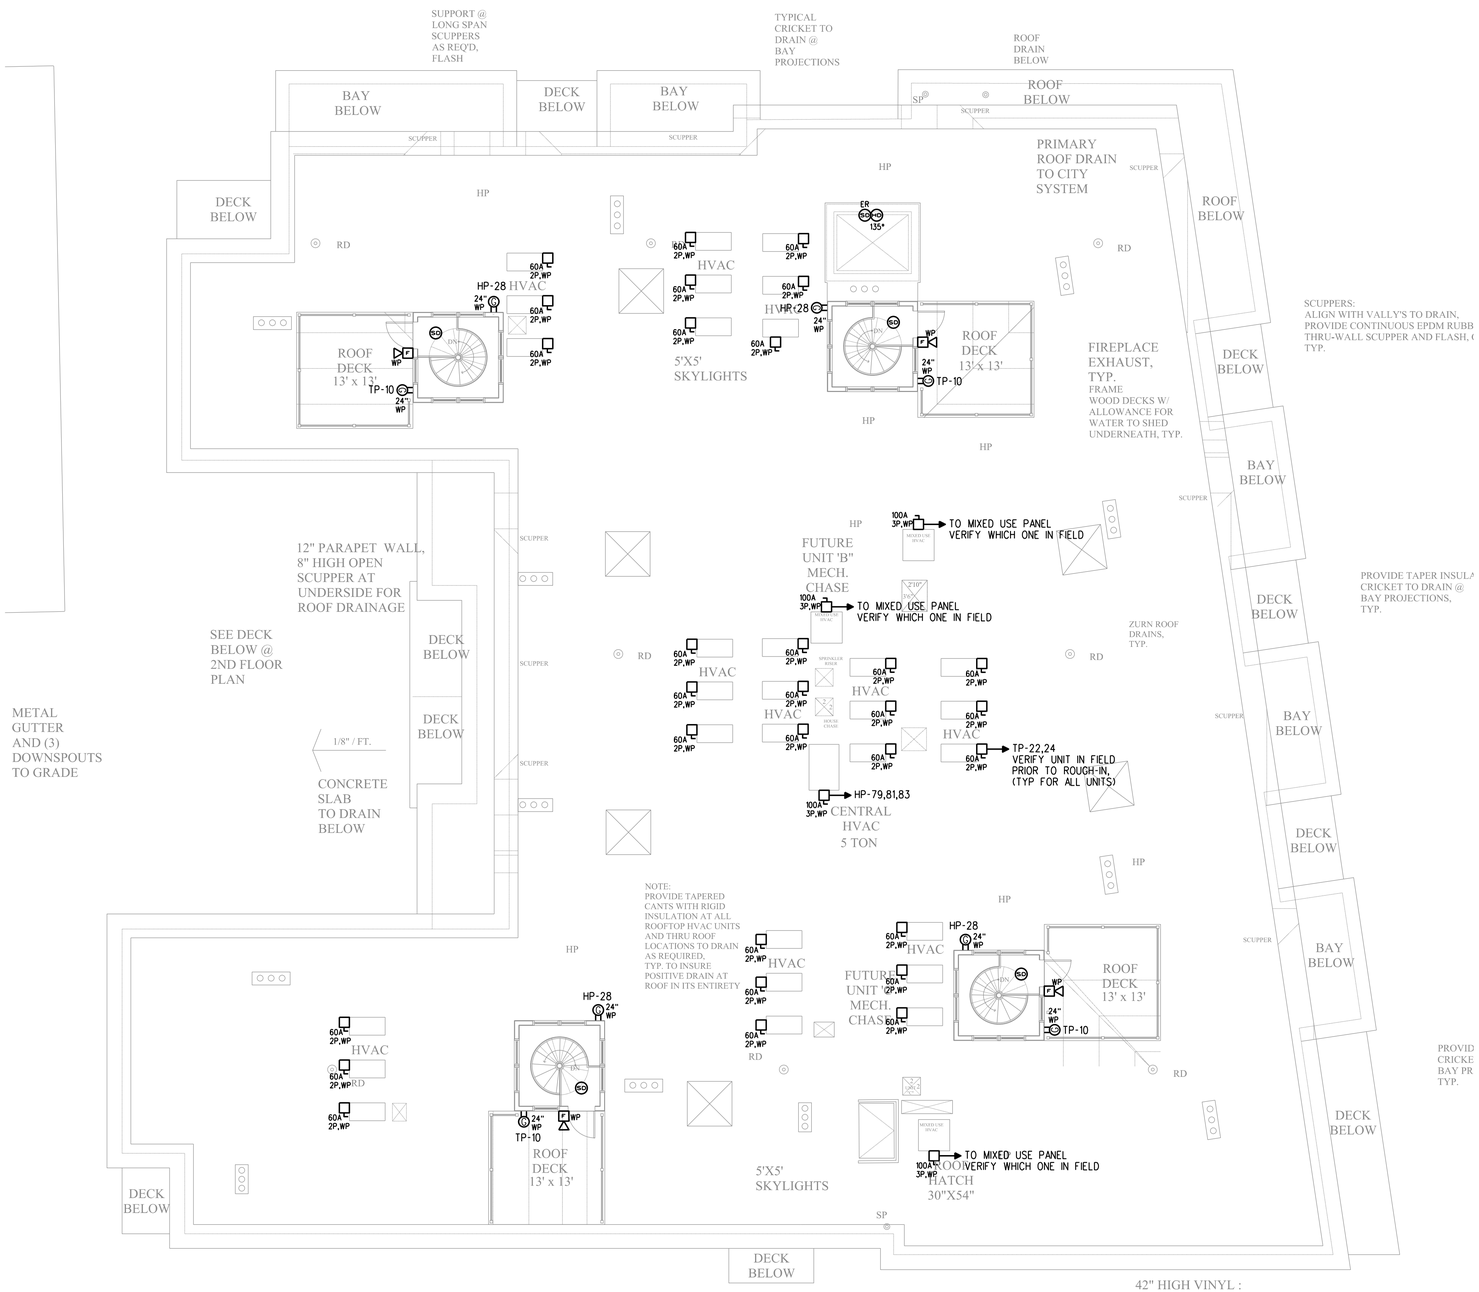

ROOF PLAN

SCALE: 1/8" = 1'-0"

STATE OF MAINE
STEVEN A. WALTON
LICENSED
PROFESSIONAL ENGINEER

Prepared For:

Consultant:
BENNETT ENGINEERING
MECHANICAL • ELECTRICAL
(207) 865-9475

Architect:

Project:
62 India Street
NEWBURY / HANCOCK ST, PORTLAND ME

Revisions:
ISSUED FOR PERMIT

Scale: 1/8" = 1'-0" or AS NOTED

Date: 11/18/16

ROOF ELECTRICAL PLAN

E3.4