



PARTIAL NEWBURY STREET ELEVATION

SCALE: 1/4"=1'-0"

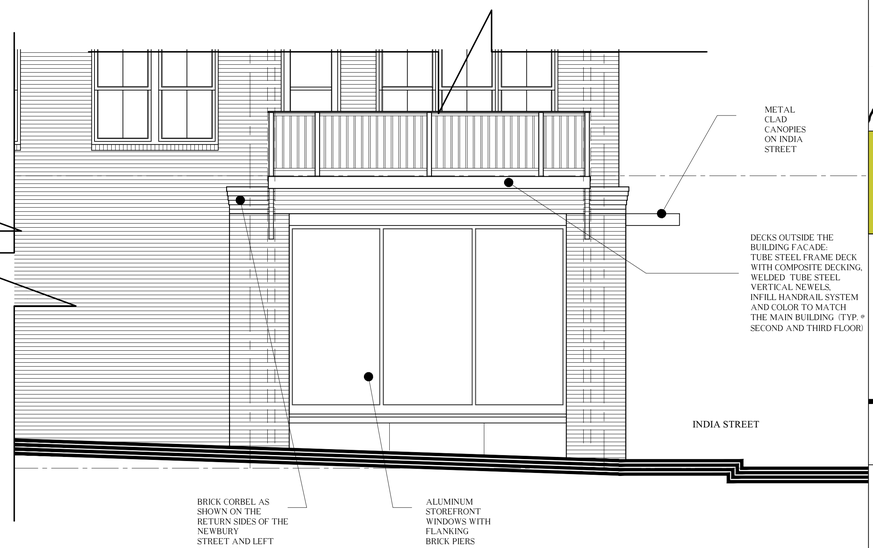

PARTIAL LEFT ELEVATION

SCALE: 1/4"=1'-0"

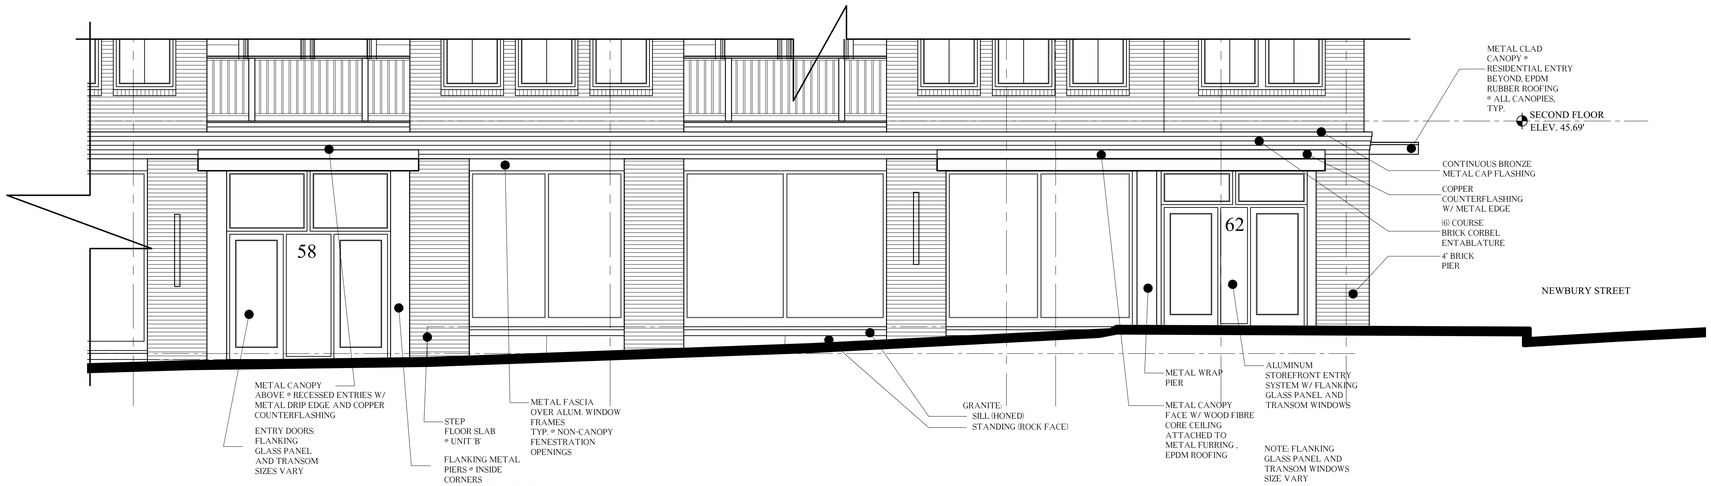

INDIA STREET ELEVATION

SCALE: 1/4"=1'-0"



INDIA STREET ELEVATION - (CONT.)

SCALE: 1/4"=1'-0"

CONSTRUCTION SET
NOVEMBER 18, 2016

MARK MUELLER ARCHITECTS A.I.A.
100 Commercial Street
Suite 205
Portland, Maine 04101
Phone: 207.774.9057
Email:
rfi@muellerarchitects.com

© COPYRIGHT 2016
MARK MUELLER ARCHITECTS

LICENSED ARCHITECT MARK L. MUELLER No. 8737 STATE OF MAINE
Date: 04/11/17

62

INDIA

INDIA STREET NEIGHBORHOOD PORTLAND, MAINE

BUILDING ELEVATIONS

REVISIONS
DATE
JUNE 2016
PROJECT
INDIA STREET
DRAWN BY
CHECK BY
MLM

A-2.2