
NOTE:
2 HOUR FIRE RATED STAIR
FTL - ALL LUMBER IN THE STAIR TOWER SHALL BE "FIRE TREATED LUMBER"

ALL WALL, FLOORS AND CEILINGS HAVE INSULATION EVEN IF NOT SHOWN

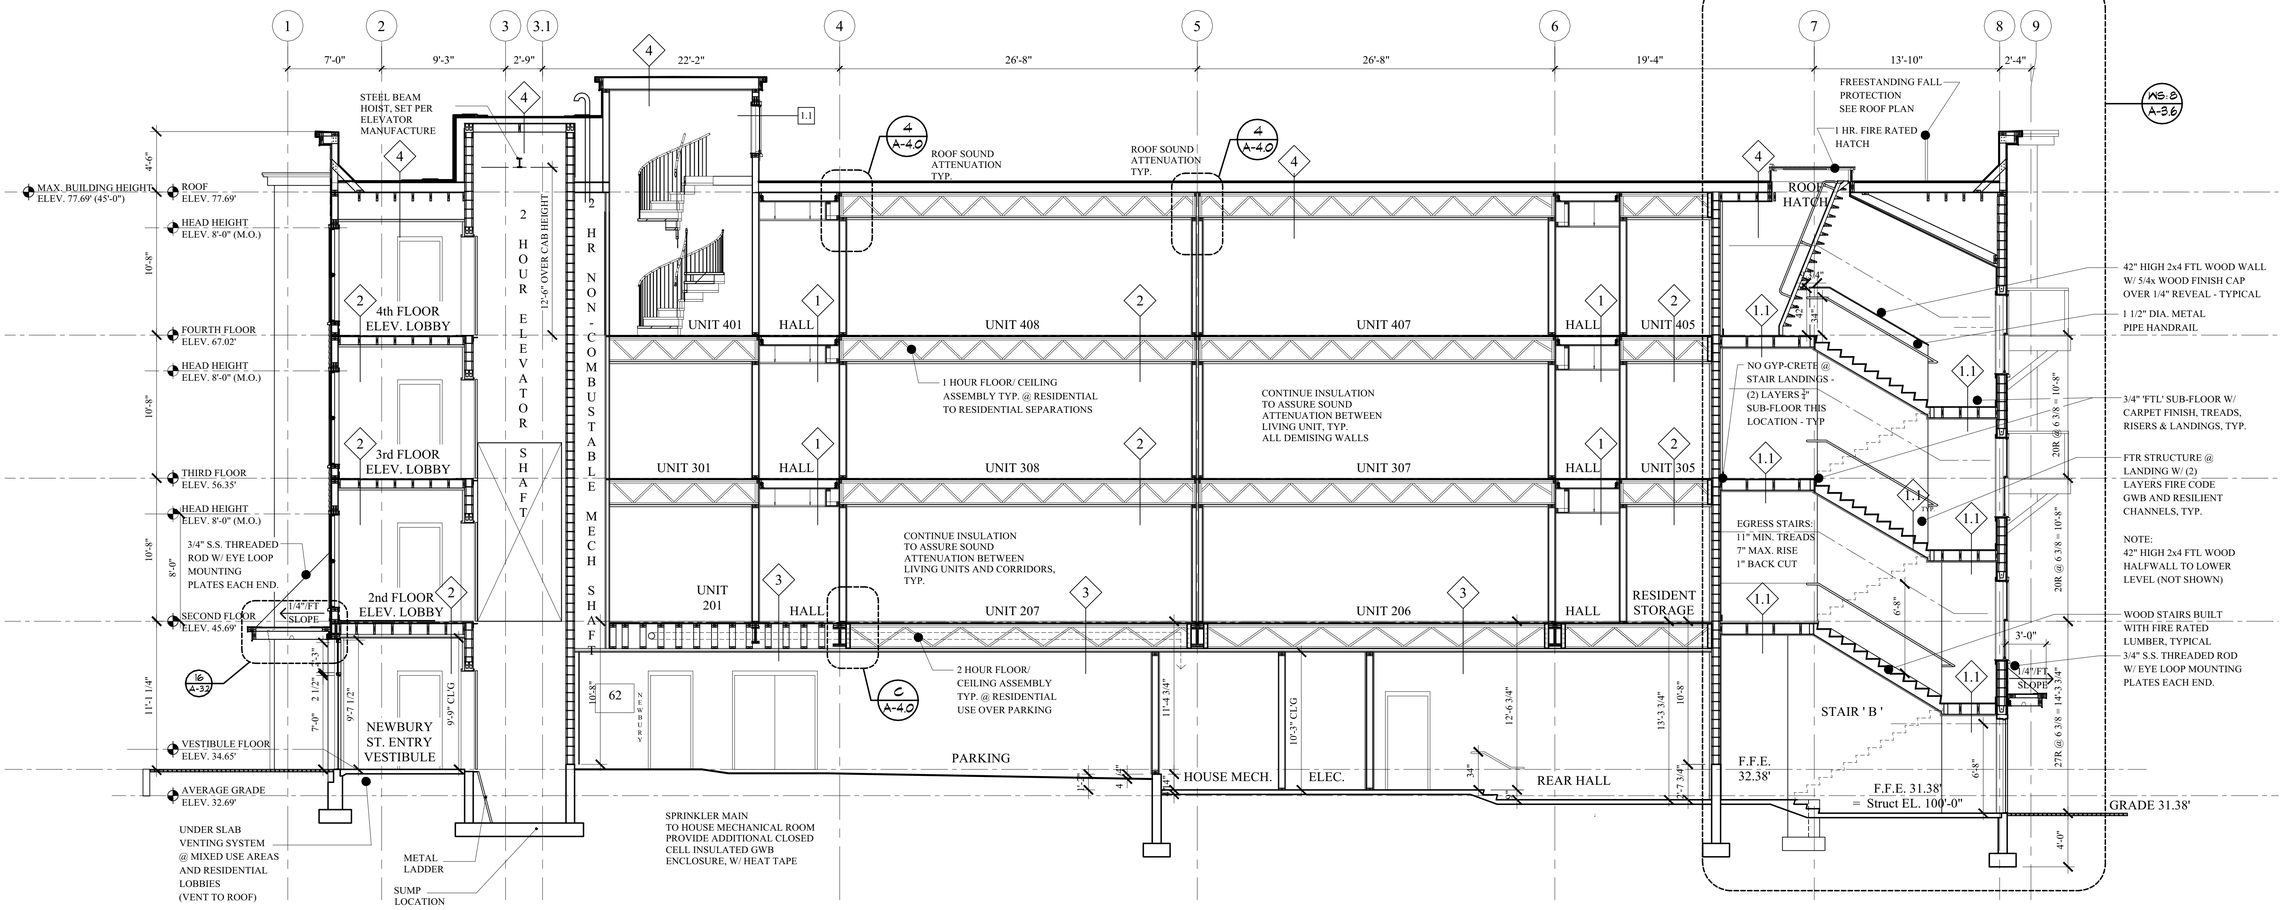

B / A-1.3 BUILDING SECTION

SCALE: 3/16 " = 1'-0"

CONSTRUCTION SET
NOVEMBER 18, 2016

LICENSED ARCHITECT
MARK L. MUELLER No. 2737
Date: 04/11/17

MAINE ARCHITECTURAL LICENSING BOARD
Reviewed for Code Compliance
Inspections Division
Portland, Maine

MARK MUELLER ARCHITECTS A.I.A.
100 Commercial Street
Suite 205
Portland, Maine 04101
Phone: 207.774.9057
Email:
rfi@muellerarchitects.com

© COPYRIGHT 2016
MARK MUELLER ARCHITECTS

62

INDIA

INDIA STREET
NEIGHBORHOOD
PORTLAND, MAINE

BUILDING SECTIONS

REVISIONS
DATE
JUNE 2016
PROJECT
INDIA STREET
DRAWN BY
...
CHECK BY
MLM

A-3.2