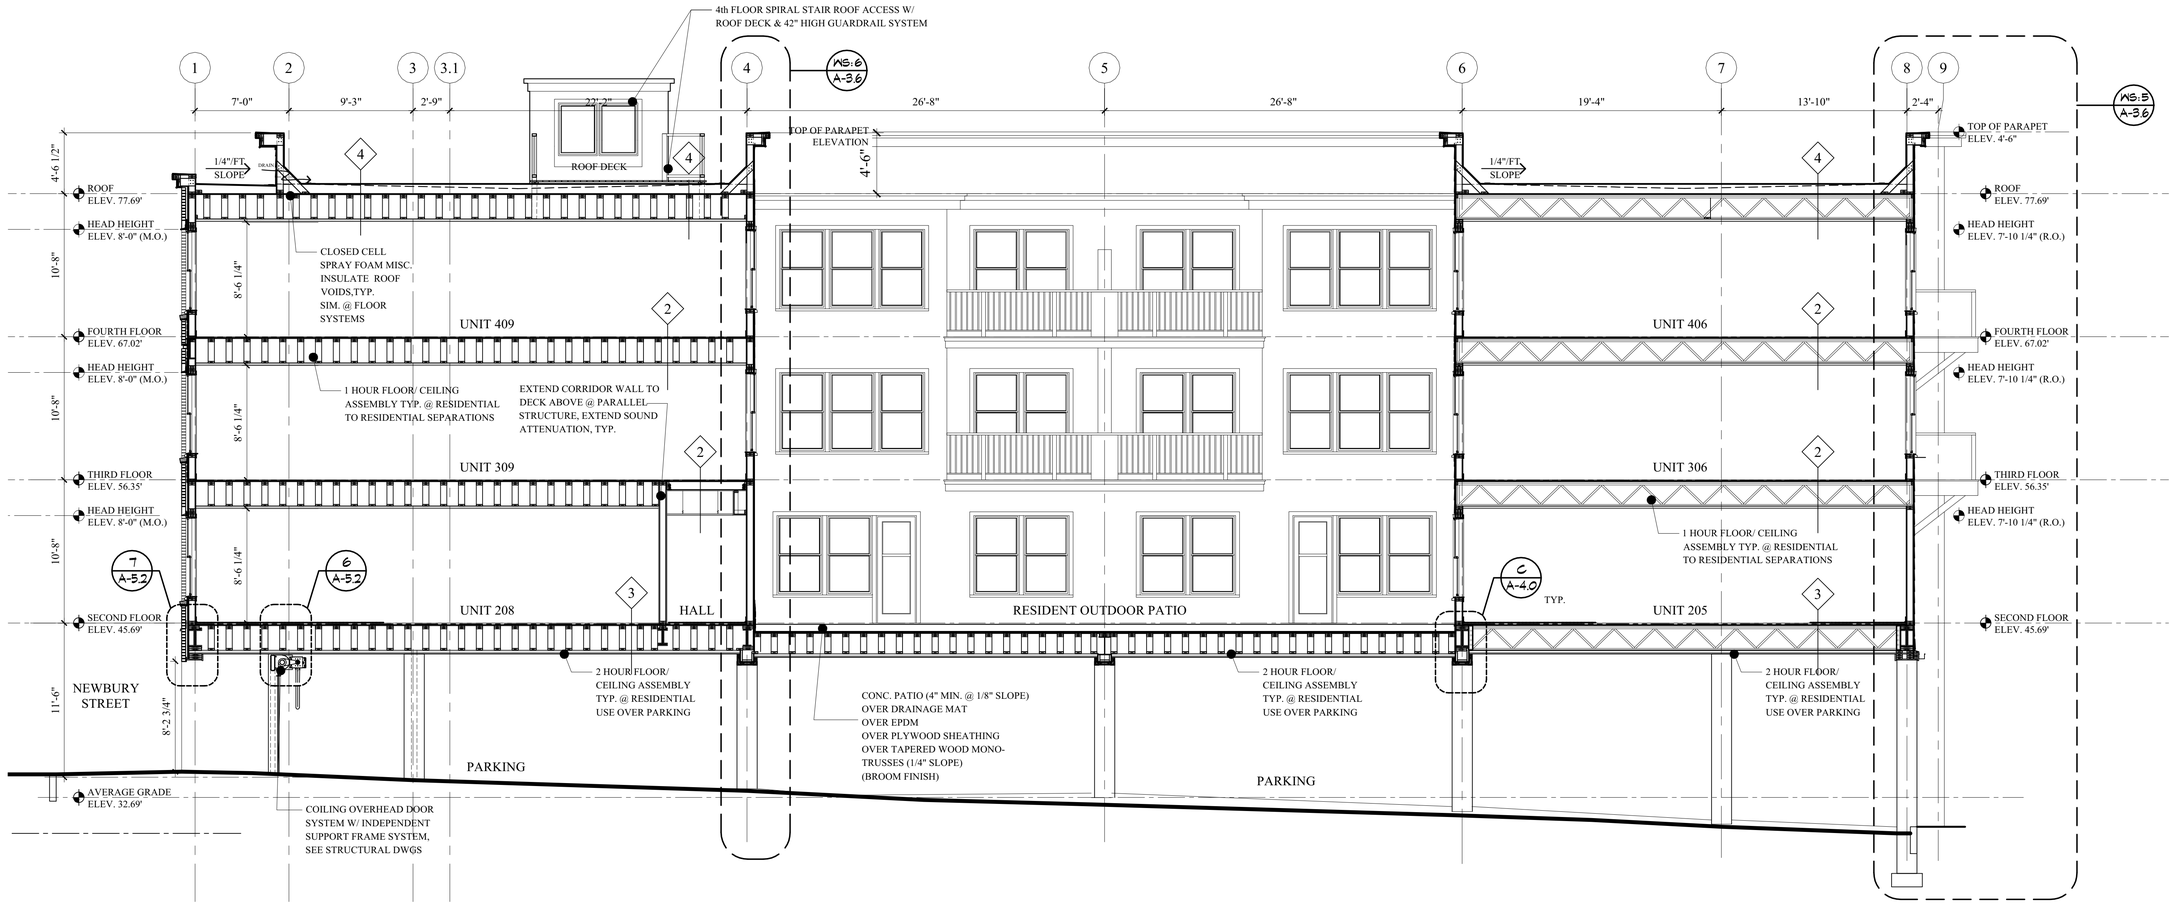


C A-1.3 BUILDING SECTION

SCALE: 3/16" = 1'-0"

CONSTRUCTION SET

NOVEMBER 18, 2016

LICENSED ARCHITECT
MARK L. MUELLER
No. 2737
Date: 04/11/17

Reviewed for Code Compliance
Inspections Division
Portland, Maine

MARK MUELLER ARCHITECTS A.I.A.
100 Commercial Street
Suite 205
Portland, Maine 04101
Phone: 207.774.9057
Email:
rfi@muellerarchitects.com

© COPYRIGHT 2016
MARK MUELLER ARCHITECTS

62

INDIA

INDIA STREET
NEIGHBORHOOD
PORTLAND, MAINE

BUILDING SECTIONS

REVISIONS

DATE
JUNE 2016

PROJECT
INDIA
STREET

DRAWN BY
...

CHECK BY
MLM

A-3.3