

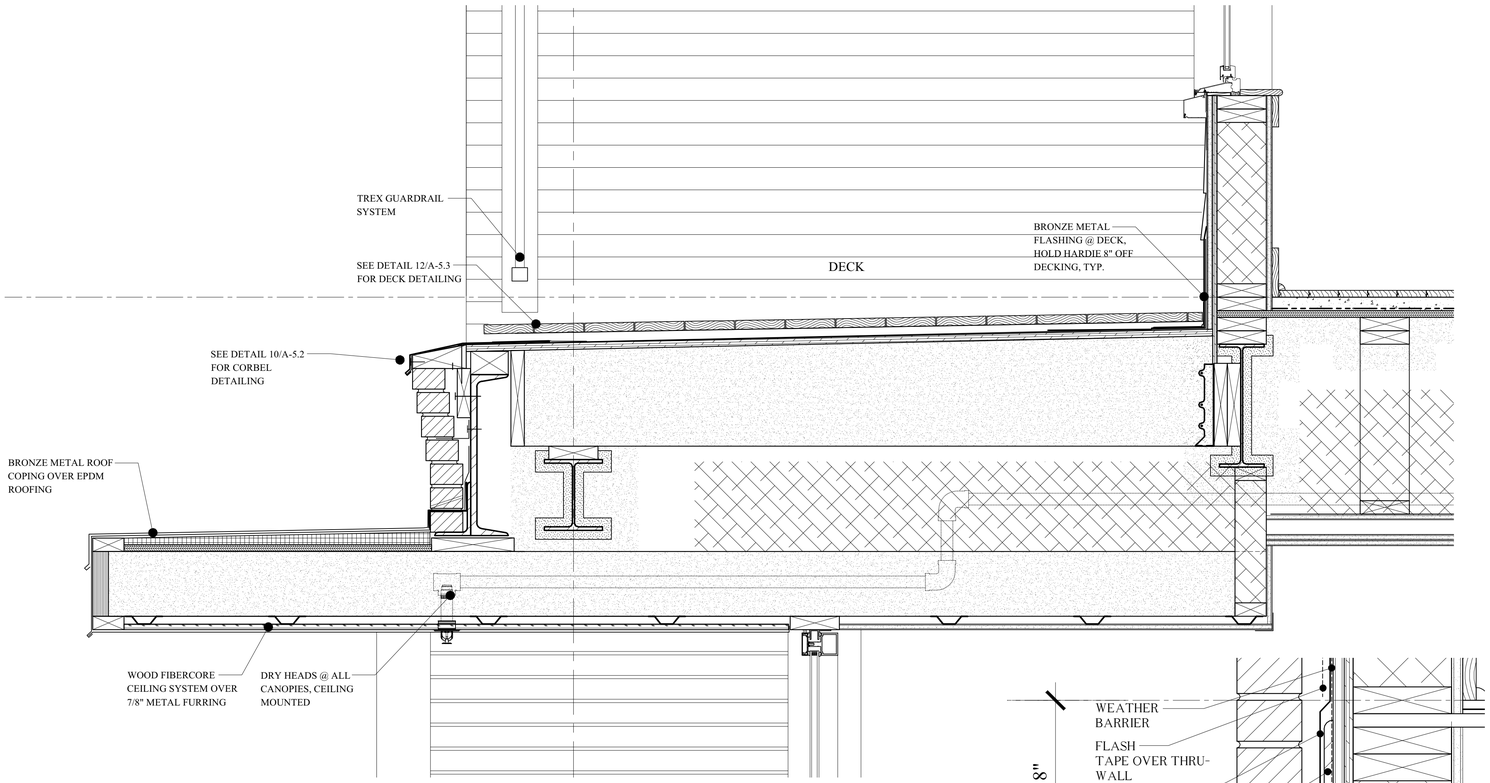



17 / A-3.5 DETAIL @ DECK
SCALE: 1 1/2" = 1'-0"

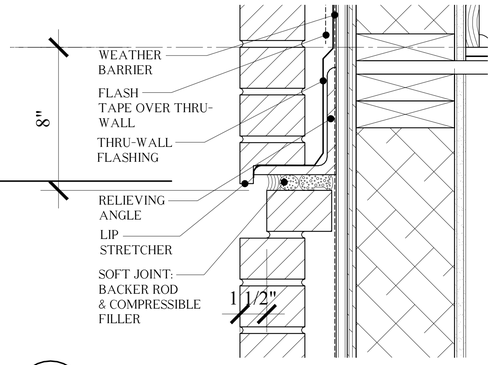


18 / A-3.5 BRICK @ RELIEVING ANGLE
SCALE: 3" = 1'-0"

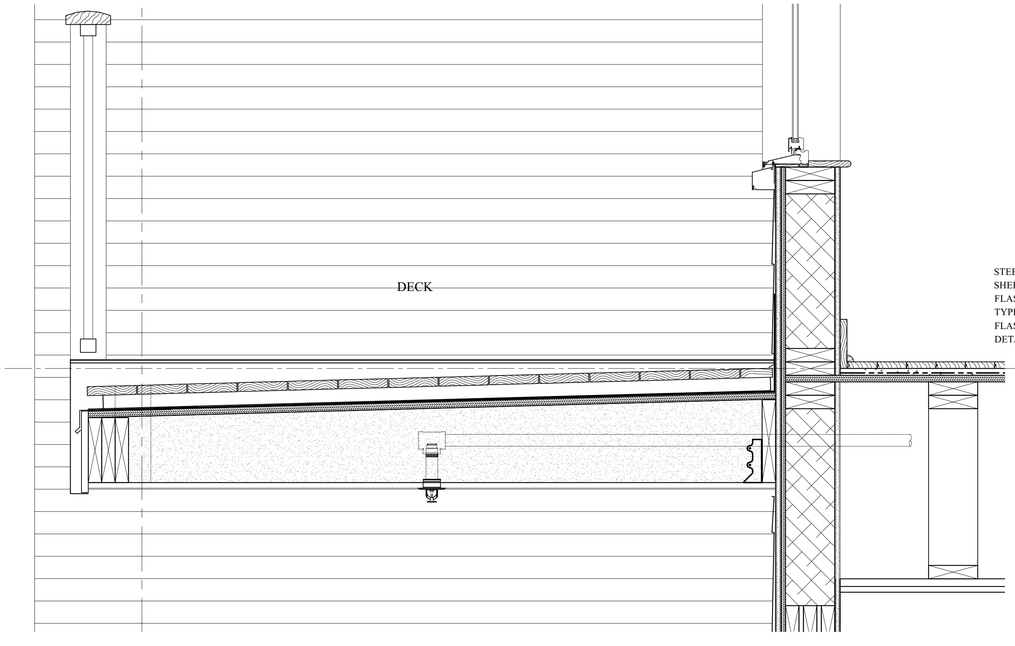

11.1 / A-3.5 DETAIL @ DECK
SCALE: 1 1/2" = 1'-0"

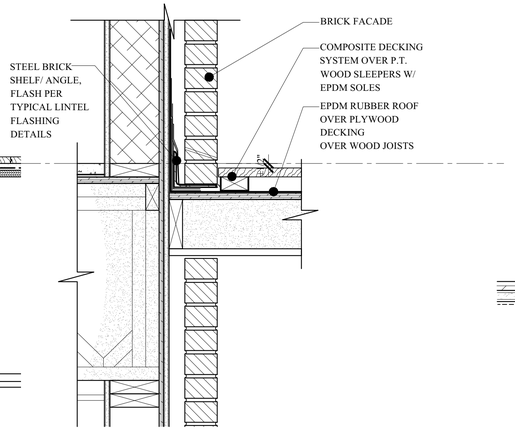

11 / A-3.5 BRICK DETAIL @ DECK
SCALE: 1 1/2" = 1'-0"

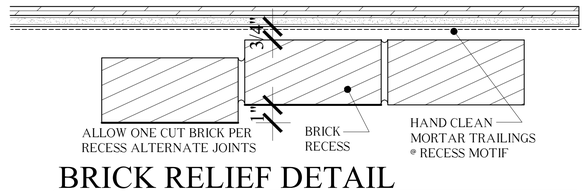

BRICK RELIEF DETAIL
SCALE: 3" = 1'-0"

MATERIALS SCHEDULE:

A1	CAST IN PLACE CONCRETE WALL	H1	COPPER SHEET FLASHING
A2	CONCRETE SLAB ON GRADE	H2	ALUMINUM SHEET FLASHING (BRONZE FINISH)
A3	1 1/2" GYP-CRETE	H3	PAINTED STEEL SHEET FLASHING
A4	3/4" GYP-CRETE	H4	METAL ROOF EDGE STRIP - TYPICAL
A5	SOUND ATTENUATION MAT (1/8") TURN UP WALL - TYPICAL	H5	COUNTER FLASHING - TYPICAL
A6	CONCRETE SLAB (BROOM FINISH @ OUTDOOR PATIO)	H6	METAL COPING - TYPICAL
A7	CONCRETE PIER	H7	METAL FASCIA'S, RAKES AND SOFFITS - TYPICAL
A8	CMU	H8	ICE AND WATER SHIELD FLASHING - TYPICAL
		H9	5" CLOSED ALUMINUM SQUARE GUTTER & DOWNSPOUT, GREY
B1	BRICK VENEER W/ CONTROL JOINTS - TYPICAL	H10	METAL FLASHING
B2	BRICK ROWLOCK WINDOW SILL - TYPICAL	H11	WINDOW/DOOR FLASHING SYSTEM - TYPICAL
B3	BRICK TERMINATION COURSE (SLOPED STRETCHER COURSE-PRE-MANUFACTURED)	H12	FLASHING TAPE
B4	BRICK SOLDIER COURSE HEAD (1 COURSE) - TYPICAL	I1	12" CEMENTITIOUS SIDING (10" EXPOSURE) W/ METAL BACK FLASHING - TYPICAL
B5	SUB-GRADE BRICK GROUT SOLID - TYPICAL	I2	5/4x4 CEMTITIOUS TRIM
B6	MORTAR NET - TYPICAL	I3	5/4x6 CEMTITIOUS TRIM
B7	WEEP HOLE - TYPICAL	I4	1x6 CEMENTITIOUS TRIM
B8	BRICK TIE/ ANCHOR	I5	1x8 CEMENTITIOUS TRIM
B9	VERTICAL BRICK RELIEF, 1 1/2" RECESS	I6	1x10 CEMENTITIOUS TRIM
B10	PRE-MANUFACTURED STRETCHER BRICK TERMINATION - TYPICAL	I7	1x_ CEMTITIOUS SOFFIT PANEL
B11	BRICK ENTABLATURE: (4) CORBEL, (2) STANDARD	I8	1x_ CEMENTITIOUS TRIM
B12	THRU-WALL/ EMBEDDED COPPER FLASHING		
B13	FLEXIBLE FLASHING TAPE		
B14	COMPRESSIBLE FILLER (CLOSED CELL)	J1	CEMENTITIOUS SPRAY FIRE RESISTIVE MATERIAL - TYPICAL
B15	1 1/2" AIR SPACE - TYPICAL	J2	FIRE STOPPING
C1	STRUCTURAL STEEL	K1	SILL SEALANT - TYPICAL
C2	STEEL LINTEL (LOOSE)	K2	BACKER ROD (CLOSED CELL) & SEALANT @ BRICK VENEER - TYPICAL
C3	STEEL RELIEVING ANGLE	K3	BACKER ROD (CLOSED CELL) & SEALANT (HEAD, JAMB AND SILL) - TYPICAL
C4	STEEL TUBE	K4	CONTROL JOINT W/ CLOSED CELL FOAM FILLER
C5	STEEL HANDRAIL POST W/ SHEET MEMBRANE FLASHING BOOT		
C6	STEEL ANGLE	L1	WOOD DOOR
C7	STEEL PIPE HANDRAIL (PAINTED)	L2	HOLLOW METAL FRAME W/ SOUND/ SMOKE SEAL
C8	STEEL SPIRAL STAIR (W/ WOOD TREADS & STEEL HANDRAIL)	L3	STEEL DOOR (INSULATED)
C9	SQUARE ALUMINUM 42" HIGH HANDRAIL SYSTEM, BLACK (PRE-FABRICATED)	L4	ALUMINUM FRAME W/ SOUND/ SMOKE SEAL
C10	STAINLESS STEEL CANOPY SUPPORT SYSTEM	L5	ALUMINUM DOOR
C11	METAL PLATE/CLIP - REFER TO STRUCTURAL DRAWINGS - TYPICAL	L6	ALUMINUM DOOR SILL (ADA)
C12	METAL STUD	L7	WOOD CLAD DOOR (EXTERIOR)
C13	PVC SLEEVE (CAST IN CONC.) NON SHIRNK EXPOXY GROUT	L8	FIELD APPLIED EXTERIOR DOOR CASING BY MANUFACTURER
		L9	METAL OVERHEAD ROLLING DOOR SYSTEM
D1	WOOD FRAME WALL CONSTRUCTION - TYPICAL		
D2	STRUCTURAL "OSB" SHEATHING (REFER TO STRUCTURAL) - TYPICAL	M1	RESIDENTIAL WOOD CLAD WINDOW
D4	WOOD BLOCKING	M2	FACTORY MULL (ONLY NARROW MULL) - TYPICAL
D5	WOOD NAILER	M3	FIELD APPLIED EXTERIOR WINDOW CASING BY MANUFACTURER
D6	WOOD FRAME FLOOR TRUSS SYSTEM - TYPICAL	M4	ALUMINUM STOREFRONT WINDOW SYSTEM
D7	3/4" STRUCTURAL FLOOR SHEATHING - TYPICAL	M5	SKYLIGHT W/ FALL PROTECTION GLAZING
D8	FIRE RETARDANT TREATED LUMBER - TYPICAL		
D9	P.T. 2x_ SILL PLATE - TYPICAL	N1	EXTERIOR FIRE CODE SHEATHING (DENS GLASS) - TYPICAL
D10	BUILT-UP 2x_ - TYPICAL	N2	FIRE CODE TYPE 'X' GWB
D11	WOOD FRAME ROOF TRUSS SYSTEM - TYPICAL	N3	FIRE CODE TYPE 'C' GWB
D12	TAPERED DECK JOISTS (TAPER 1/2" /FT - TAPER MIN. PER STRUCTURALS) TYP.	N4	MOISTURE & MOLD RESISTANT GWB
D13	DECK SHEATHING (REFER TO STRUCTURALS) - TYPICAL	N5	DENS DECK GWB SHEATHING
D14	P.T. SLEEPER W/ EPDM SOLES THREE SIDES (GLUE) - TYPICAL	N6	INTERIOR GWB SHEATHING
D15	LVL BEAM/ HEADER	N7	GWB FIRE RATED SHAFT WALL ASSEMBLY
		N8	TILE BACKER BOARD
E1	1x6 WOOD TRIM - TYPICAL	N9	1/2" RESILIENT CHANNEL - TYPICAL
E2	1x4 WOOD TRIM - TYPICAL	N10	7/8" HAT CHANNEL W/ GENIE CLIPS - TYPICAL
E3	1x6 WOOD (POPLAR) BASEBOARD W/ 3/4" QUARTER ROUND - TYPICAL	N11	7/8" HAT CHANNEL
E4	WOOD BASE - REFER TO INTERIOR ELEVATIONS/FINISH SCHEDULE - TYPICAL		
E5	1x4 WOOD (POPLAR) TRIM, PAINTED - TYPICAL	O1	SUSPENDED NON-RATED EXTERIOR GWB. CEILING
E6	1x_ WOOD (POPLAR) EXTENSION JAMBS, PAINTED (FIELD APPLIED) - TYPICAL	O2	SUSPENDED ACOUSTICAL CEILING
E7	1x_ WOOD (POPLAR) SILL PAINTED FINISH (FIELD APPLIED) - TYPICAL	O3	WOOD FIBERCORE CEILING
E8	PAINTED MDF CLOSET SHELF & PAINTED WOOD ROD	O4	5" VINYL V-GROOVE CEILING W/ SCOTIA - TYPICAL
E9	SOLID SURFACE SHOWER SEAT		
E10	MILLWORK	P1	FLOOR TILE
		P2	WALL TILE
F1	CEMENTITIOUS WATERPROOFING	P3	CARPET
F2	FLUID APPLIED WATERPROOFING MEMBRANE	P4	RECESSED ENTRY MAT
F3	EXTRUDED POLYSTYRENE BOARD INSULATION (R-10 MIN.)	P5	PRE-ENGINEERED FLOATING HARDWOOD FLOOR - TYPICAL
F4	CELLULOUS FIBER INSULATION (FULL THICKNESS)	P6	COMPOSITE EXTERIOR DECKING
F5	VAPOR RETARDER (UNDER SLAB)	P7	VCT
F6	FOAM-IN-PLACE INSULATION SEALANT	P8	FLOORING TRANSITION STRIP
F7	CLOSED CELL SPRAY FOAM INSULATION (R-21)		
F8	CLOSED CELL SPRAY FOAM INSULATION (R-30)	Q1	RECESSED LIGHT (CEILING MOUNT) - TYPICAL
F9	CLOSED CELL SPRAY FOAM INSULATION (R-35)	Q2	RECESSED LIGHT (WALL MOUNT) - TYPICAL, 18" AFF.
F10	OPEN CELL SPRAY FOAM INSULATION (FULL THICKNESS)	Q3	WALL SCONCE
F11	POLYISOCYANURATE BOARD INSULATION (POLYISO) - R-20 MIN		
F12	POLYISO TAPERED RIGID INSULATION (1/4" MIN TAPER) - R-20 MIN. TYPICAL	R1	CRUSHED ROCK
F13	WEATHER BARRIER (SHEET W/ OVERLAP) - TYPICAL	R2	COMPACTED SAND
F14	WEATHER BARRIER FLASHING TAPE	R3	COMPACTED FILL
F13	FOUNDATION WEATHER BARRIER TAPE - TYPICAL	R4	FILTER FABRIC
F14	VAPOR BARRIER - TYPICAL	R5	SAND BASE
F15	PRE-FABRICATED SILL DRAINAGE PAN (WINDOWS)	R6	'OLD PORT' PAVER SIDEWALK - TYPICAL
F16	COPPER PAN FLASHING W/ WELDED SEAMS, TYP. @ ALL EXTERIOR DECK DOORS	R7	BITUMINOUS PAVING - TYPICAL
F17	DRAINABLE BUILDING WRAP - TYPICAL	R8	RADON/SUB-SURFACE SOIL MITIGATION SYSTEM (VENT THRU ROOF)
F18	SOUND ATTENUATED INSULATION (FULL THICKNESS)	R9	VAPOR RETARDER
		R10	GEOTEXTILE FABRIC
G1	EPDM RUBBER DECK ROOFING - TYPICAL	R11	WATER STOP
G2	EPDM @ PARAPET WALL - TYPICAL	R12	SUB-SURFACE GROUND IMPROVEMENT
G3	METAL TRANSITION STRIP - TYPICAL		
G4	TERMINATION BAR		
G5	EPDM REINFORCING STRIP - TYPICAL	ALL EXTERIOR MATERIALS TO MEET NFPA 285	
G6	NEOPRENE GASKET/ EXPANSION JOINT BUILB - TYPICAL		
G7	EPDM PIPE FLASHING		
G8	ROOF DRAIN		
G9	ROOF HATCH		
G10	DRAINAGE MAT		
G11	CAPILLARY WEEP		

CONSTRUCTION SET
NOVEMBER 18, 2016

Reviewed for Code Compliance
Inspections Division
Portland, Maine
Date: 04/11/17

LICENSED ARCHITECT
MARK L. MUELLER
No. 2737

MARK MUELLER ARCHITECTS A.I.A.
100 Commercial Street
Suite 205
Portland, Maine 04101
Phone: 207.774.9057
Email:
rfi@muellerarchitects.com

© COPYRIGHT 2016
MARK MUELLER ARCHITECTS

62

INDIA

INDIA STREET
NEIGHBORHOOD
PORTLAND, MAINE

MISC DETAILS

REVISIONS
DATE
JUNE 2016
PROJECT
INDIA STREET
DRAWN BY
...
CHECK BY
MLM

A-5.4