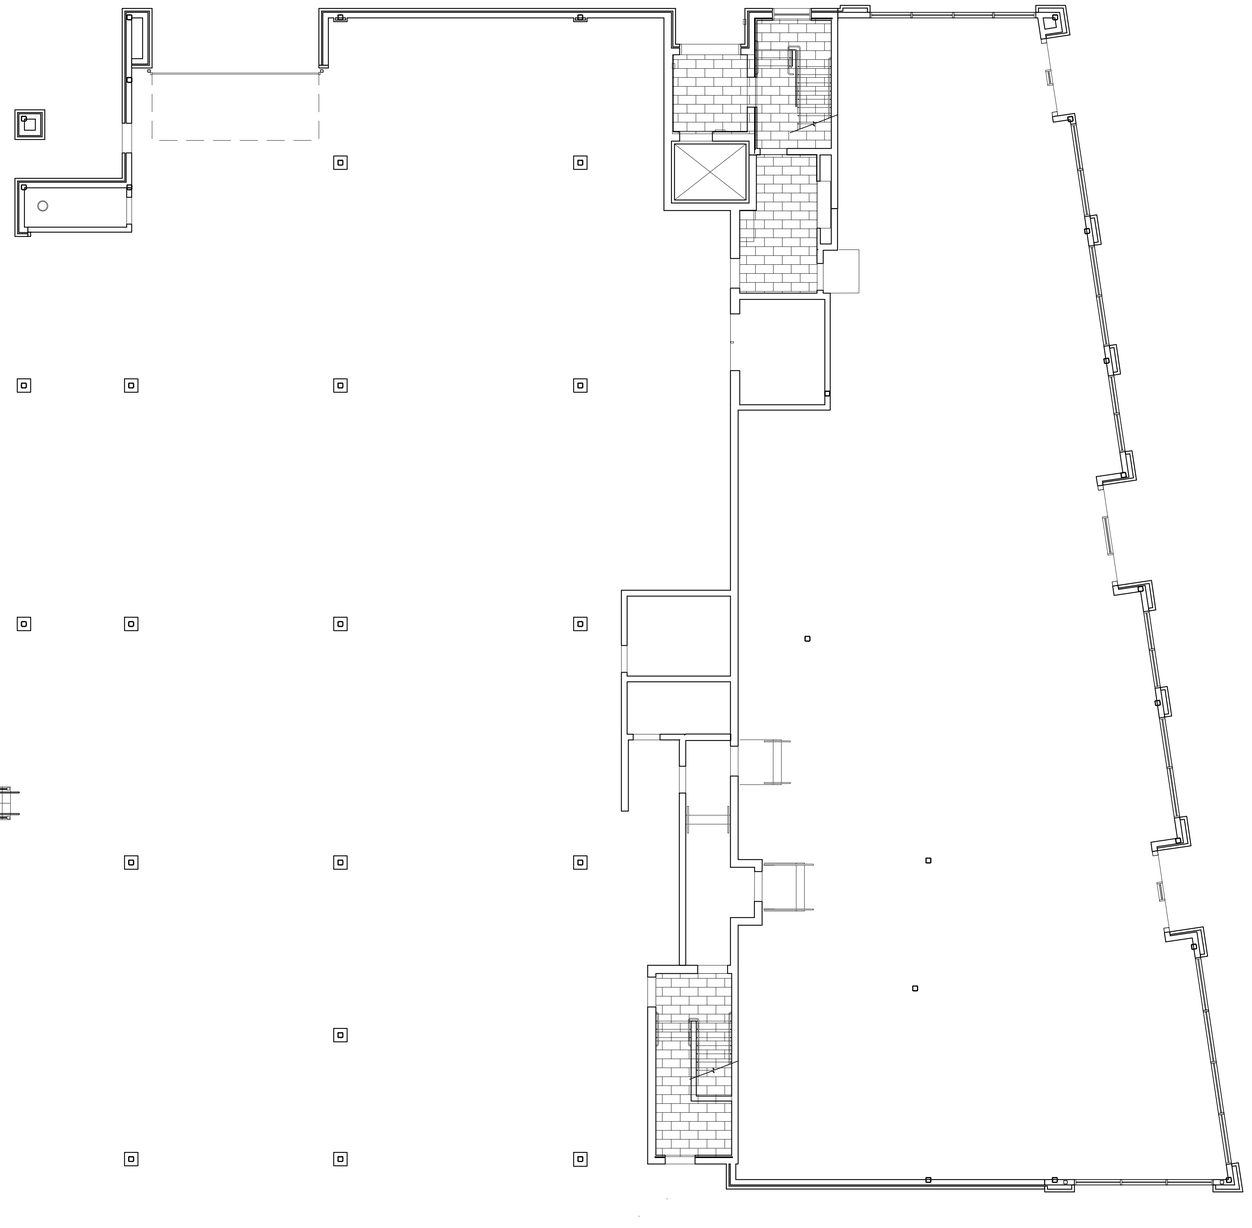


FIRST FLOOR FINISHES PLAN
SCALE: 1/8"=1'-0"

CONSTRUCTION SET
NOVEMBER 18, 2016

LICENSED ARCHITECT
MARK L. MUELLER
No. 2737
STATE OF MAINE

MARK MUELLER ARCHITECTS A.I.A.
100 Commercial Street
Suite 205
Portland, Maine 04101
Phone: 207.774.9057
Email:
rfi@muellerarchitects.com

© COPYRIGHT 2016
MARK MUELLER ARCHITECTS

62

INDIA

INDIA STREET
NEIGHBORHOOD
PORTLAND, MAINE

FIRST FLOOR FINISHES PLAN

REVISIONS
DATE
JUNE 2016
PROJECT
INDIA STREET
DRAWN BY
...
CHECK BY
MLM

F1.1

Reviewed for Code Compliance
Inspections Division
City of Portland, Maine
Date: 04/11/17