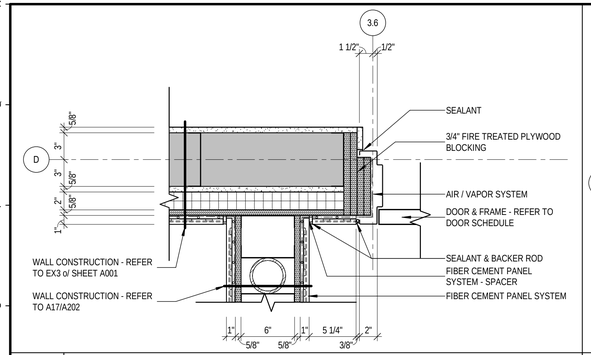

N1 PLAN DETAIL - 10

1 1/2" = 1'-0"

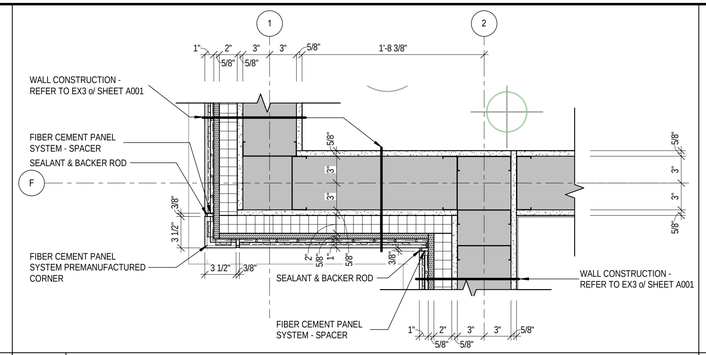

N6 PLAN DETAIL - 7

1 1/2" = 1'-0"

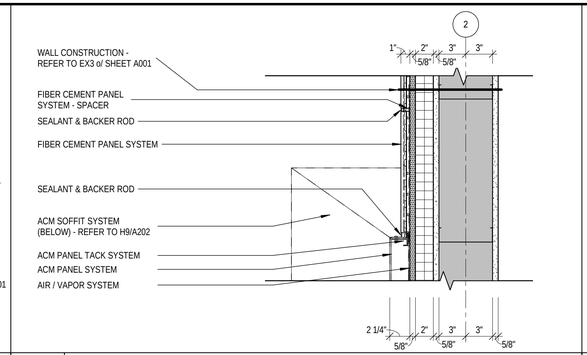

N12 PLAN DETAIL - 9

1 1/2" = 1'-0"

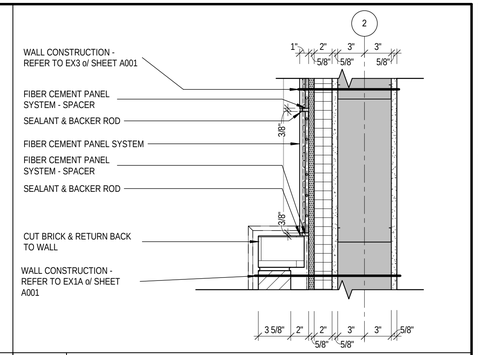

N17 PLAN DETAIL - 6

1 1/2" = 1'-0"

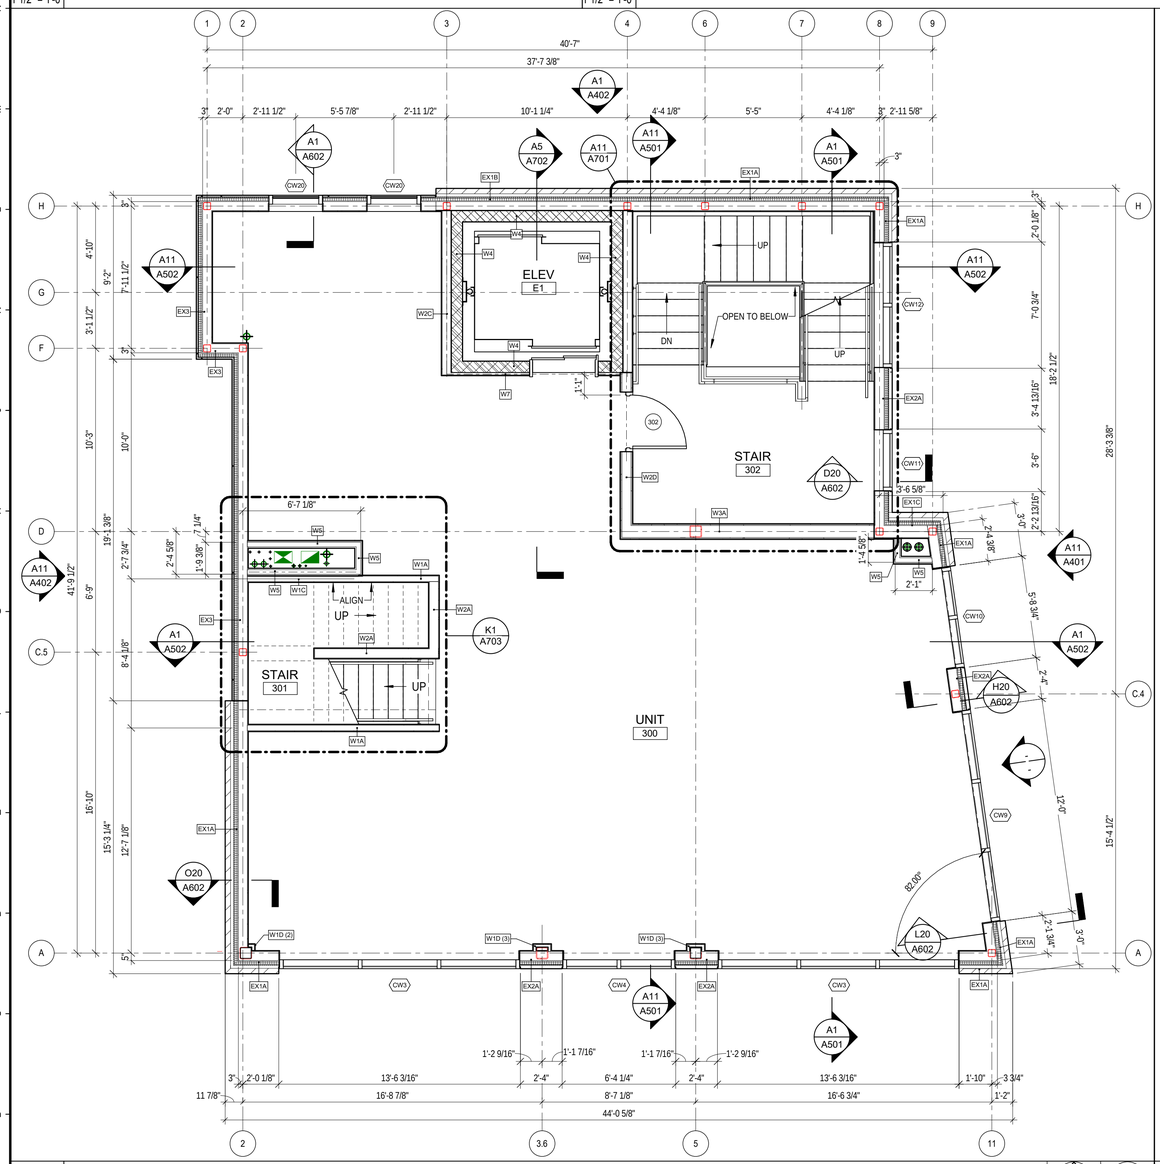

A1 THIRD FLOOR PLAN

1/4" = 1'-0"

PLAN NORTH | TRUE NORTH

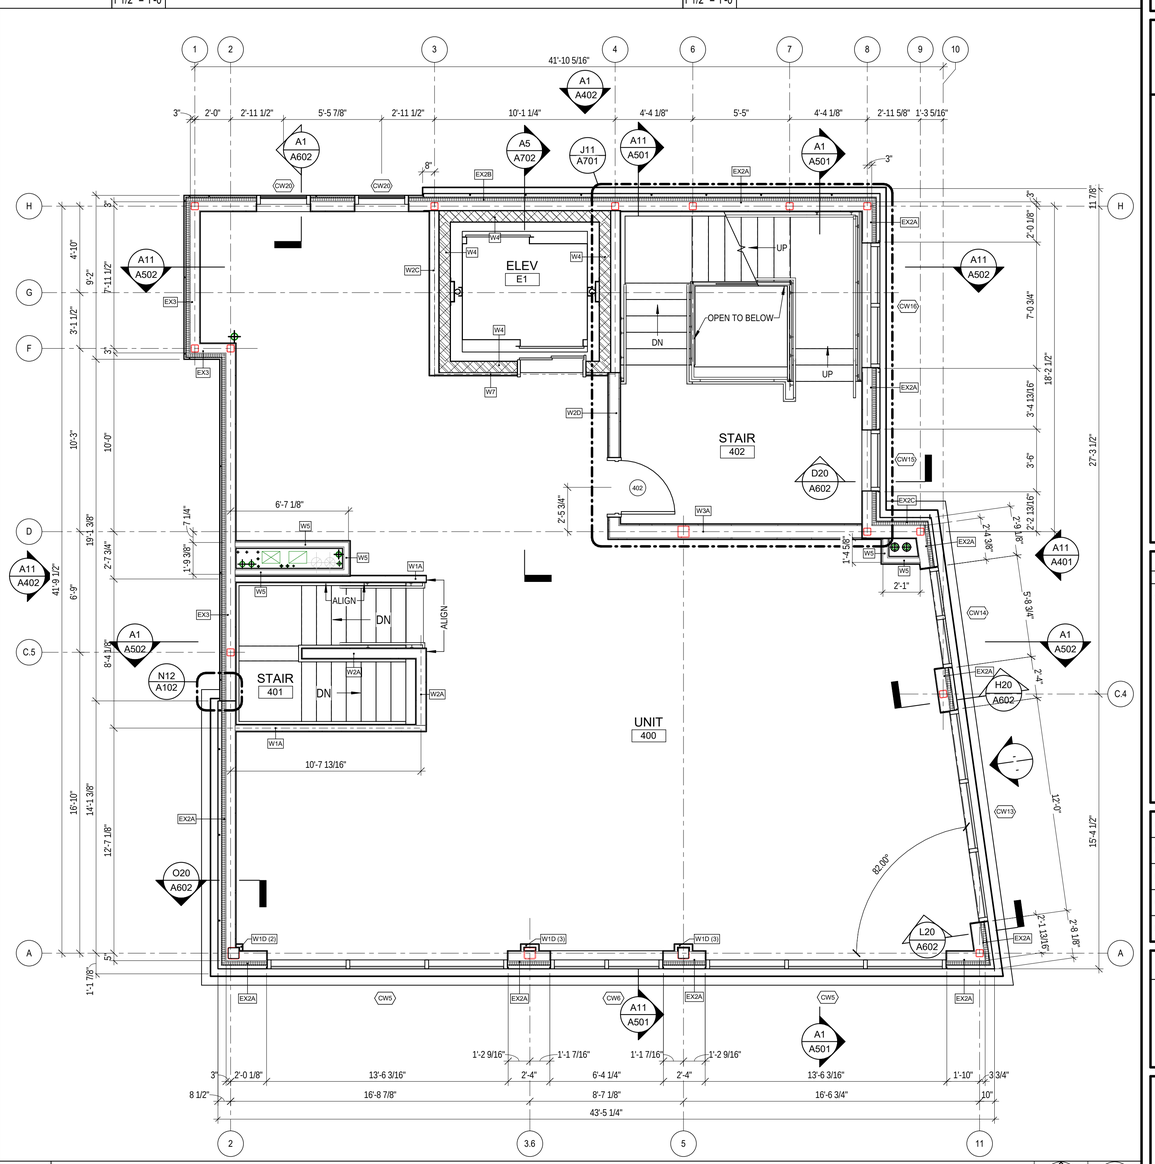

A11 FOURTH FLOOR PLAN

1/4" = 1'-0"

PLAN NORTH | TRUE NORTH

LICENSED ARCHITECT STANLEY W. GAWRON 1145 STATE OF MAINE

29 BLACK POINT ROAD
SCARBOROUGH, MAINE 04074
207-883-6307
WWW.GAWRONTURGEON.COM

GAWRON TURGEON ARCHITECTS, P.C.

cPort Credit Union

35 Middle& 50 India Street

Portland, Maine

REVISIONS		
#	DATE	DESCRIPTION
A	09.14.17	PERMIT SET

DATE:	09.14.17
PROJECT #	0104116
DRAWN BY:	DLP
CHECKED BY:	SWG
DRAWING SCALE	As indicated

SHEET TITLE

THIRD & FOURTH FLOOR PLAN

A102

© COPYRIGHT 1985-2017
REPRODUCTION OR REUSE OF THIS DOCUMENT WITHOUT WRITTEN PERMISSION OF GAWRON ARCHITECTS IS PROHIBITED

9/18/2017 8:12:44 AM DLP