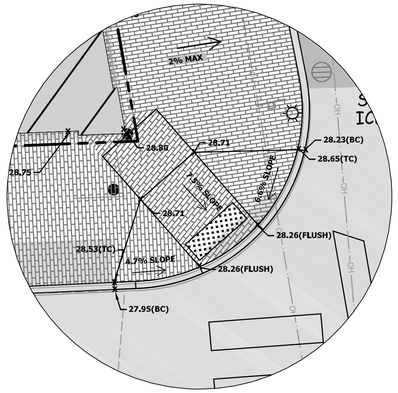

GRAPHIC SCALE
0 2.5 5 10
1" = 5 '

CROSSWALK RAMP INSET

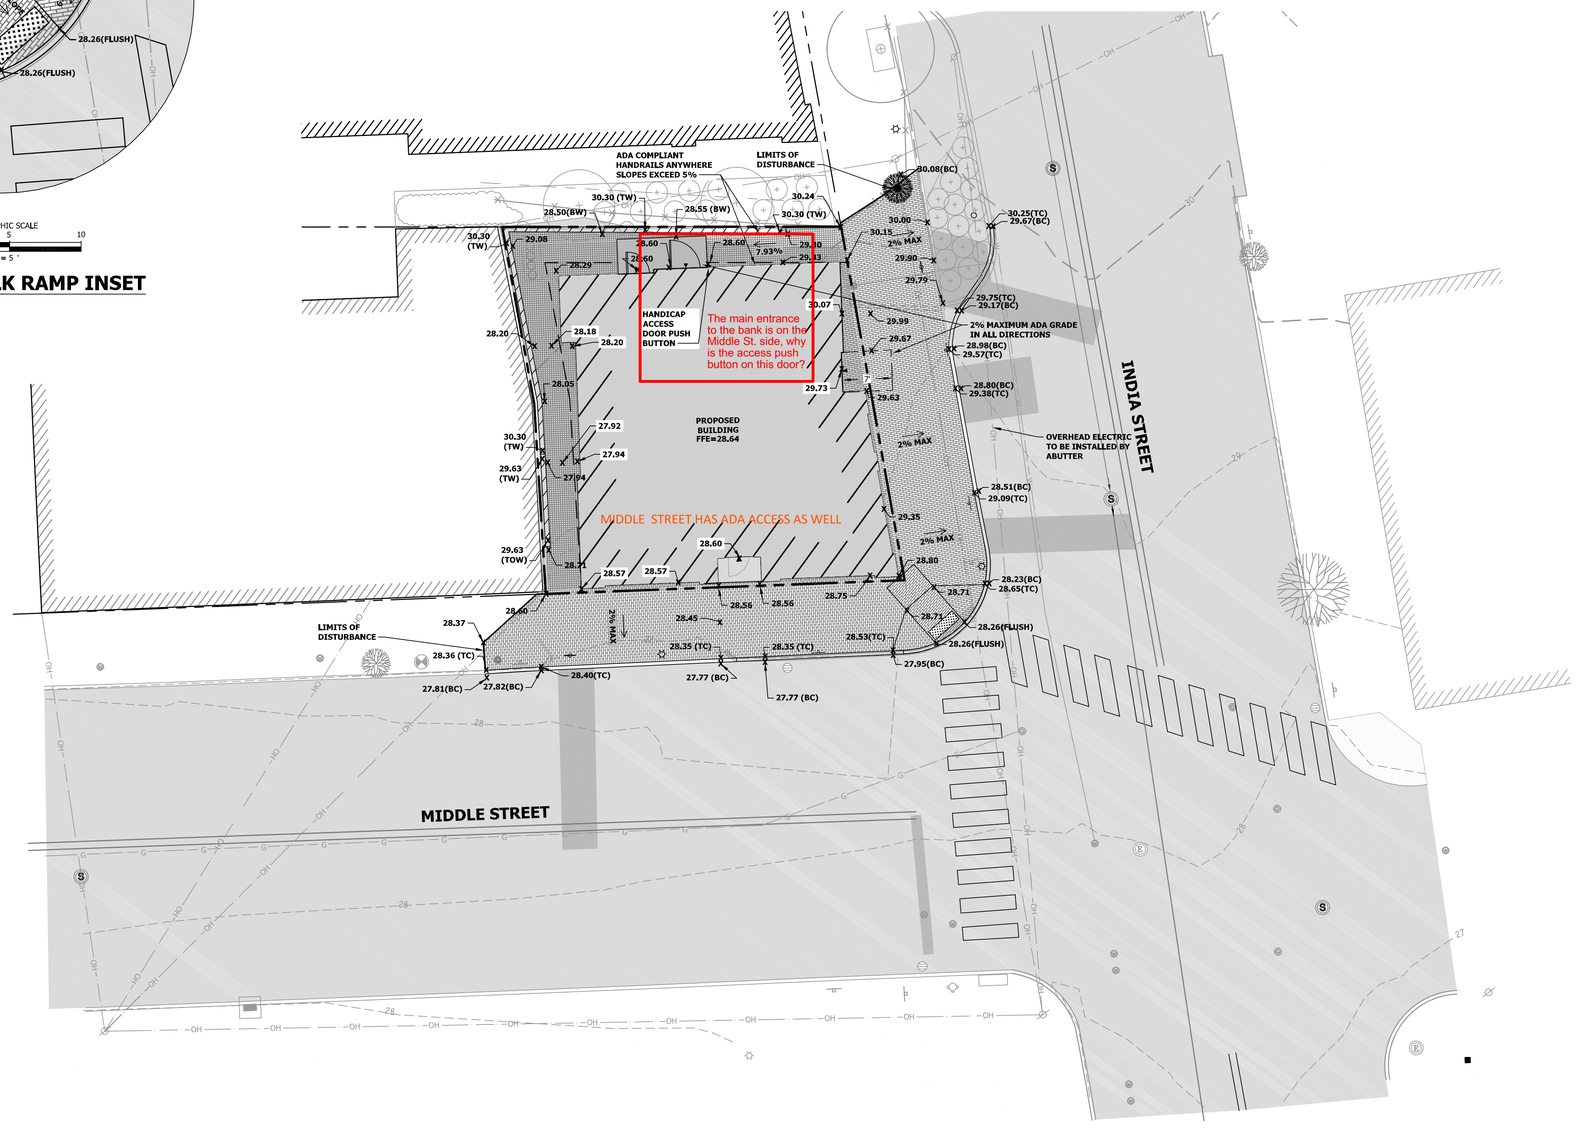

GRAPHIC SCALE
0 5 10 20
1" = 10'

PERMIT SET

THIS DOCUMENT IS ISSUED FOR REVIEW PURPOSES ONLY AND NOT FOR CONSTRUCTION.

DATE: 9/14/2017

Blais civil engineers

27 GORHAM RD.
SCARBOROUGH, ME 04074
T: (207) 730-7200
W: WWW.BLAISCE.COM

STATE OF MAINE
STEVE G. BLAIS
No. 10084
LICENSED PROFESSIONAL ENGINEER
8/29/17

REV.	DESCRIPTION	DATE
1.	FINAL SITE PLAN SUBITTAL	7/26/17
2.	REVISED PER PLANNING STAFF COMMENTS	8/29/17

DRAWING: **GRADING PLAN**

PROJECT: **CPORT CREDIT UNION**
50 INDIA STREET
PORTLAND MAINE, 04101

DRAWINGS PREPARED FOR:
CPORT CREDIT UNION
50 RIVERSIDE INDUSTRIAL PARKWAY
PORTLAND MAINE 04101

ISSUED DATE: 5/26/2017
DESIGNED BY: JDY
DRAWN BY: JDY
CHECKED BY: SGB
PROJECT NUMBER: 16101

C-104

© 2017 BLAIS CIVIL ENGINEERS, PA