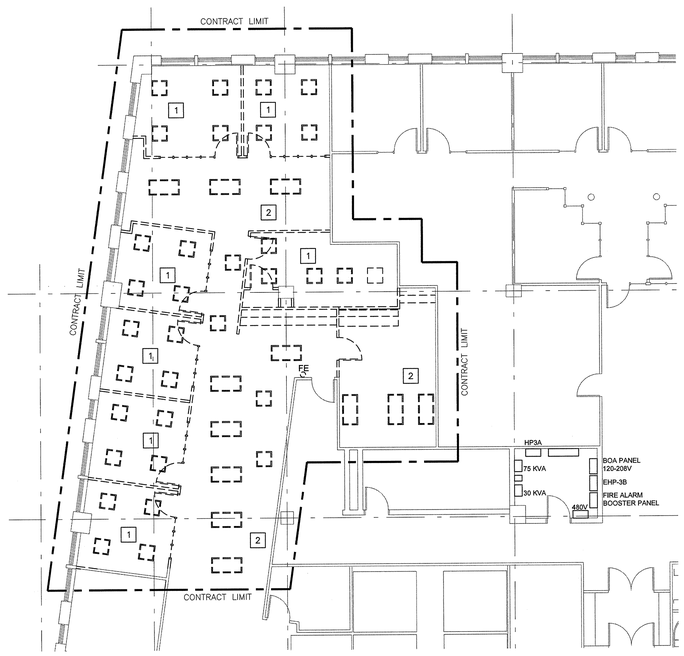

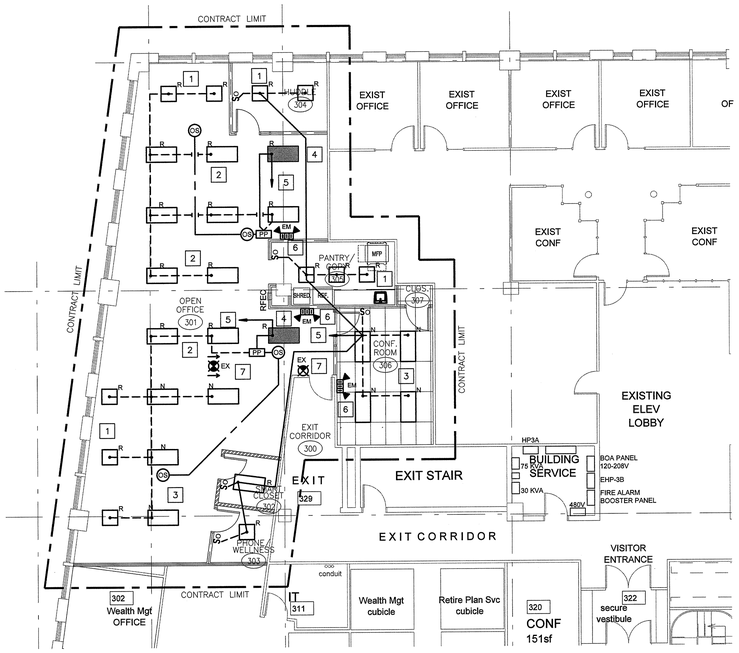

DEMOLITION KEY NOTES:

1. TYPICAL 2'X2' PARABOLIC LIGHT FIXTURE.
2. TYPICAL 2'X4' PARABOLIC LIGHT FIXTURE.

DEMOLITION GENERAL NOTES:

1. REMOVE ALL LIGHT FIXTURE AND REINSTALL AS SHOWN ON "NEW WORK PLAN".
2. FIXTURE ARE TO BE CLEANED AND RELAMPED. REFER TO NOTES AND SPECIFICATIONS.
3. REMOVE ALL EXISTING SIGNS AND EMERGENCY LIGHTS

LIGHTING KEY NOTES:

1. TYPICAL EXISTING 2'X2' FIXTURE TO BE REINSTALLED AT NEW LOCATION. (R)
2. TYPICAL EXISTING 2'X4 FIXTURE TO BE REINSTALLED AT NEW LOCATION. (R)
3. NEW 2'X4' FIXTURES (N) TO MATCH EXISTING FIXTURES (REFER TO SPECIFICATION)
4. TYPICAL NIGHTLIGHT. (ON 24/7)
5. CONNECT TO EXISTING TENANT PANEL (277V)
6. TYPICAL EMERGENCY LIGHT (EM) - EVENLITE TCS SERIES WITH LED OPTIONAL LAMPS OR EQUAL BY DUAL-LITE
7. TYPICAL EXIT SIGN (EX) - PHILIPS CHLORIDE CXXL-3-R-W (PROVIDE ACCESSORIES AS REQUIRED) OR EQUAL BY DUAL-LITE

1 ELECTRICAL LIGHTING THIRD FLOOR DEMOLITION PLAN
SCALE: 1/8" = 1'-0"

2 ELECTRICAL LIGHTING THIRD FLOOR NEW WORK PLAN
SCALE: 1/8" = 1'-0"

ELECTRICAL LIGHTING THIRD FLOOR DEMOLITION AND NEW WORK PLAN

CLOHESSY HARRIS & KAISER, LLC
ARCHITECTURE · INTERIOR DESIGN · FACILITIES PLANNING
GREYSTONE COURT WEST
573 HOPMEADOW STREET
PO BOX 95
SIMSBURY, CT 06070-0095
860-651-3777
Fax 860-651-7316
chk@chkarch.com

Consultants

VANZELM ENGINEERS
VANZELM HEYWOOD & SHADFORD, INC.
15 TALCOTT NOTCH FARMINGTON, CT 06032
TEL:(860)284-5066 FAX:(860)284-5098

PROJECT NO.: 2016080.00

STATE OF MAINE
STEVEN P. KRAWCZYNSKI
No. 10254
LICENSED
PROFESSIONAL ENGINEER

THE HARTFORD

THE HARTFORD
Portland Field Office
Third Floor Renovations

100 Middle Street
Portland, Maine

Revisions
1 Owner's Review Comments/ Issue for Bid 5/26/16

Date	5/23/16
Scale	1/8" = 1'-0"
Project Number	16023
Drawn By	EAC

EL101