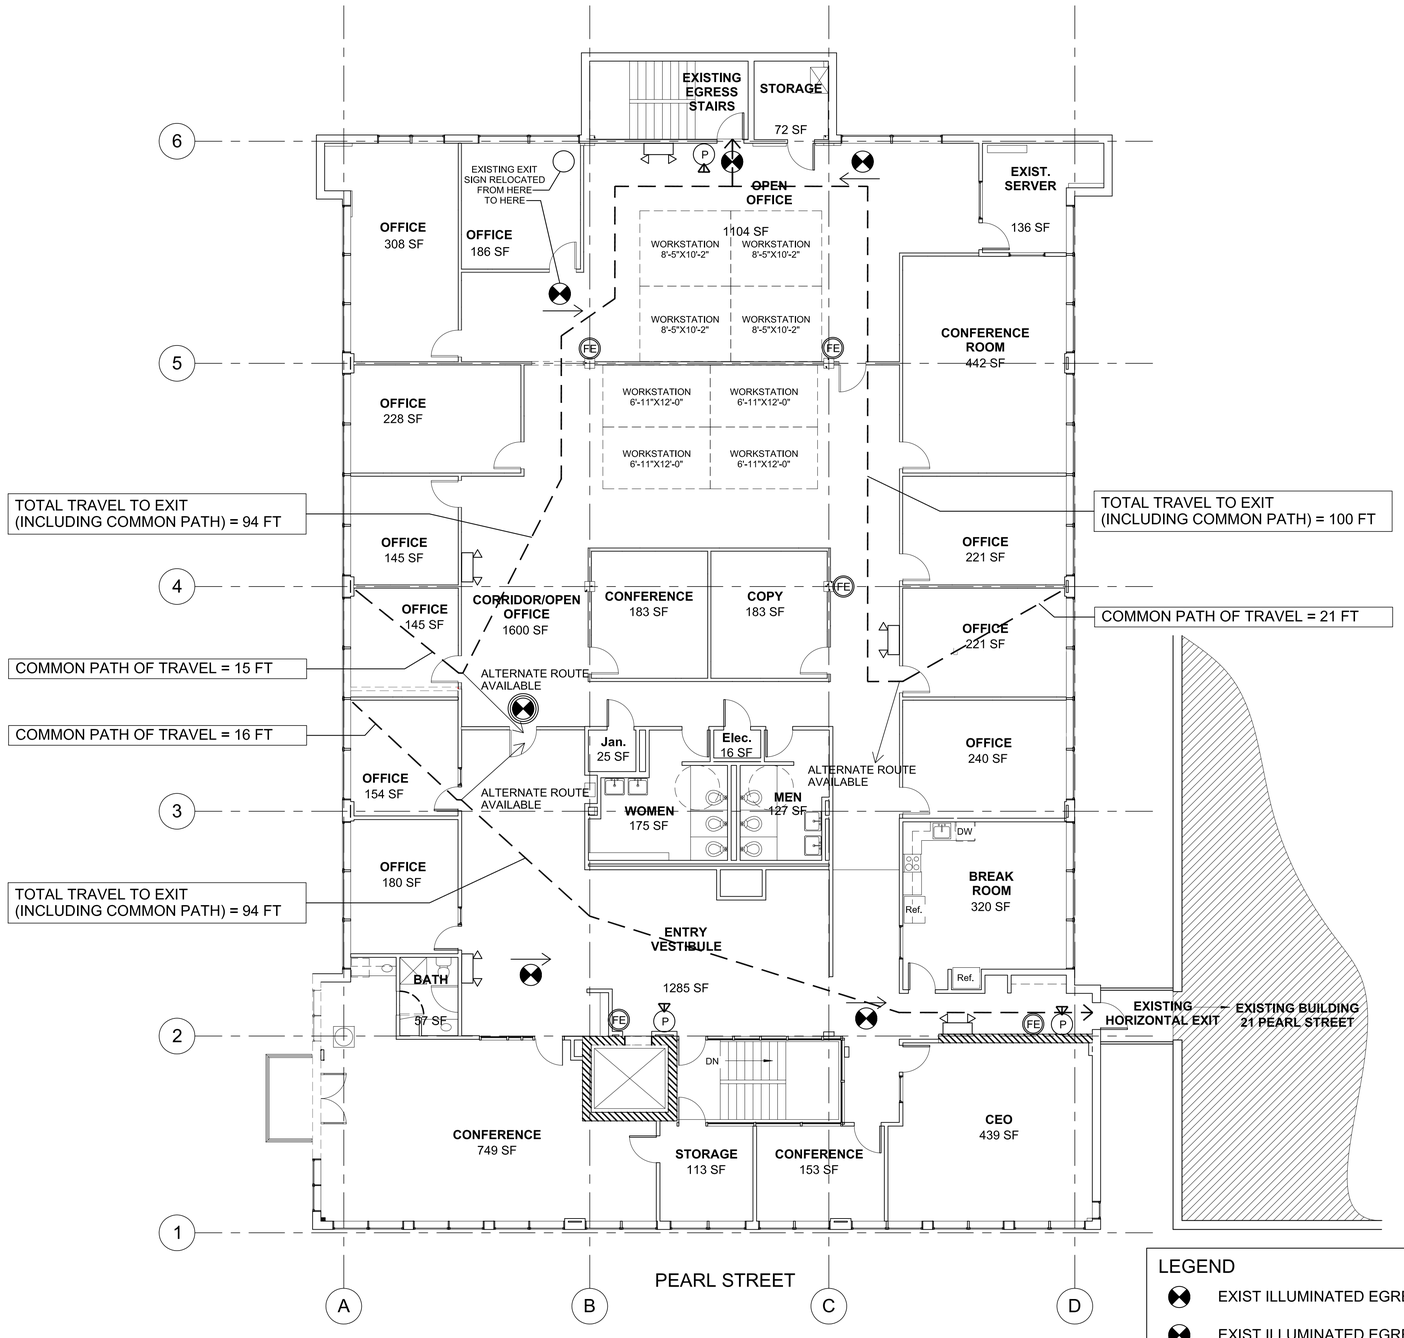

FOURTH FLOOR PLAN

LEGEND

- EXIST ILLUMINATED EGRESS SIGN
- EXIST ILLUMINATED EGRESS SIGN WITH DIRECTIONAL ARROW
- NEW ILLUMINATED EGRESS SIGN
- EXIST FIRE EXTINGUISHER
- EXIST MANUAL ALARM PULL
- NEW EMERGENCY LIGHTING

LICENSED ARCHITECT
DAVID LLOYD
NO. 936
STATE OF MAINE

ARCHETYPE, P.A.
ARCHITECTS
48 Union Wharf Portland, Maine 04101
(207) 772-6022 Fax (207) 772-4056

Project:
DANFORTH ON HIGH
27 PEARL STREET
PORTLAND, MAINE

Revisions:

Scale: 1/8" = 1'-0"

Date: 28 June 2013

FOURTH FLOOR
LIFE SAFETY PLAN

A2