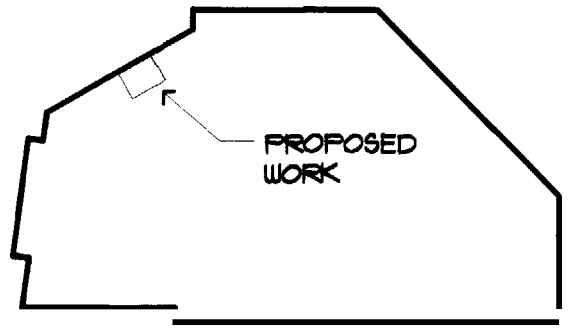

KEY PLAN

SCALE: 1/64"=1'-0"

LEGEND:

- EXISTING WALL TO REMAIN
- NEW WALL
- EXISTING TO BE REMOVED

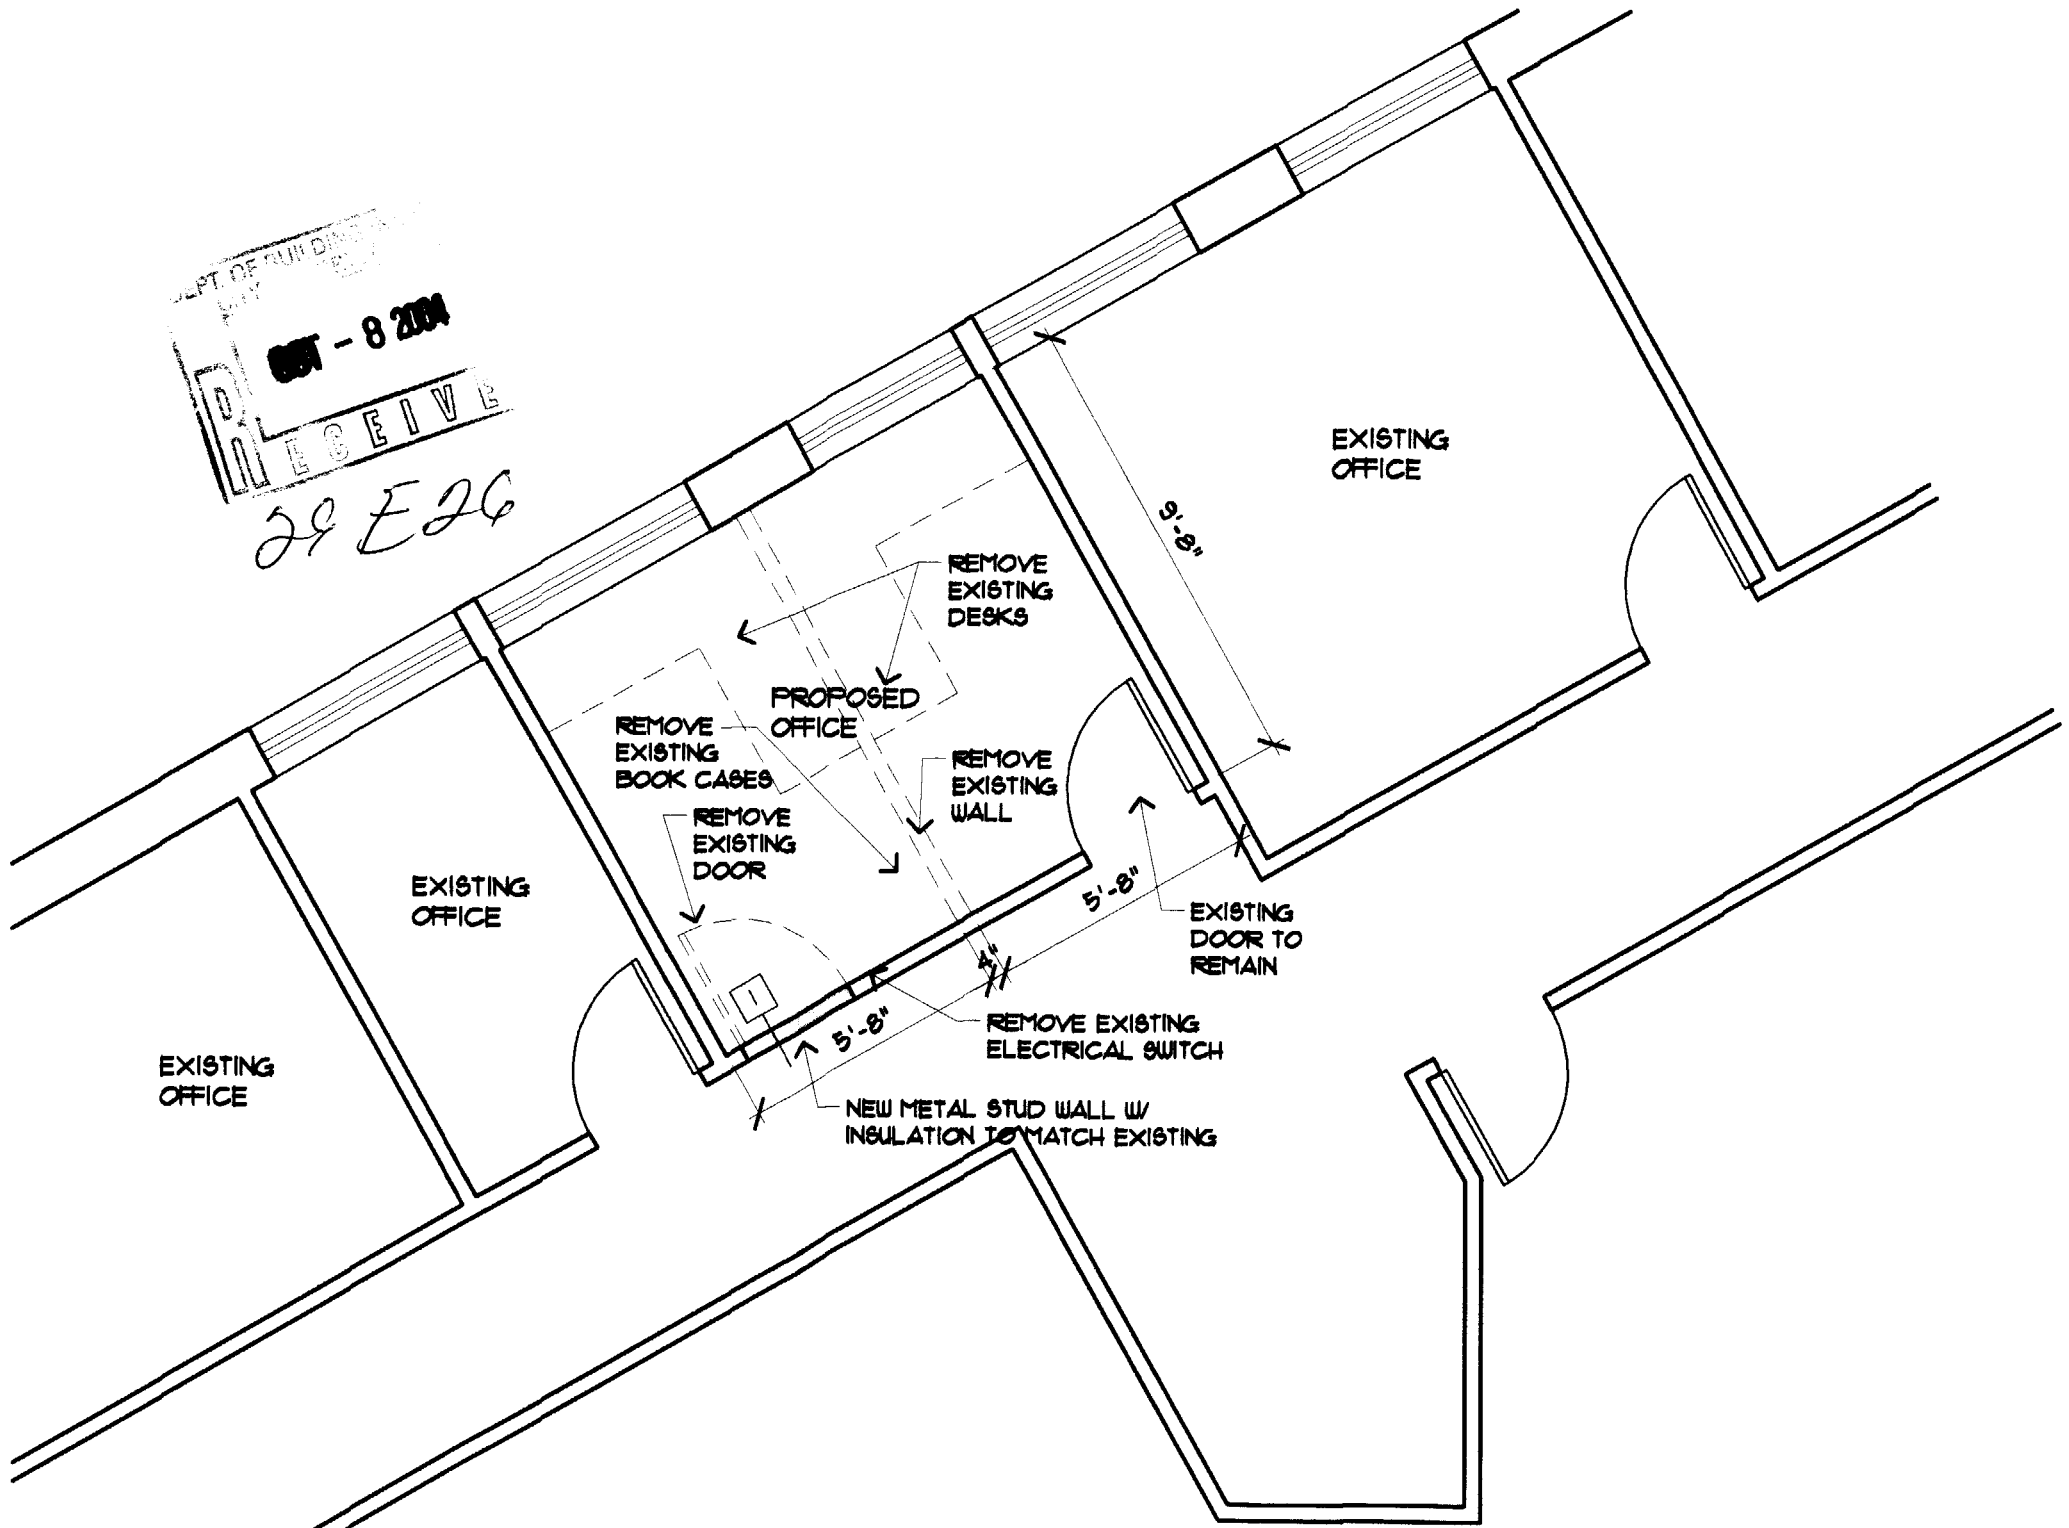

PARTIAL 6th FLOOR PLAN

SCALE: 1/4"=1'-0"

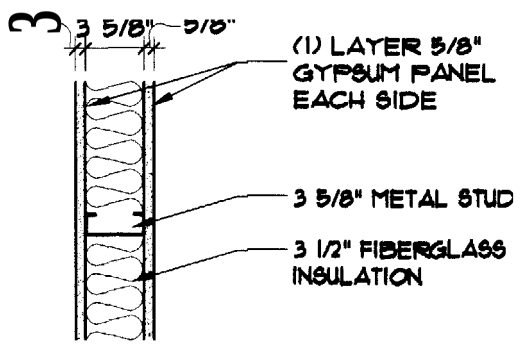

1 3 5/8" MTL. STUD WALL

OCT - 8 2004
RECEIVED
29 E26

MARK MUELLER ARCHITECTS
A.I.A.
100 Commercial Street
Suite 205
Portland, Maine 04101
Phone/Fax 207 774 9057
Email MMArch@gwi.net

© COPYRIGHT MARK MUELLER ARCHITECTS

Berstein, Shur, Sawyer & Nelson
100 MIDDLE ST.
TOWER "B"
PORTLAND, MAINE

PARTIAL FLOOR PLAN

REVISIONS
DATE
Oct. 08 2004
PROJECT
BSSN
DRAWN BY
MMP
CHECK BY
MJM

A-1